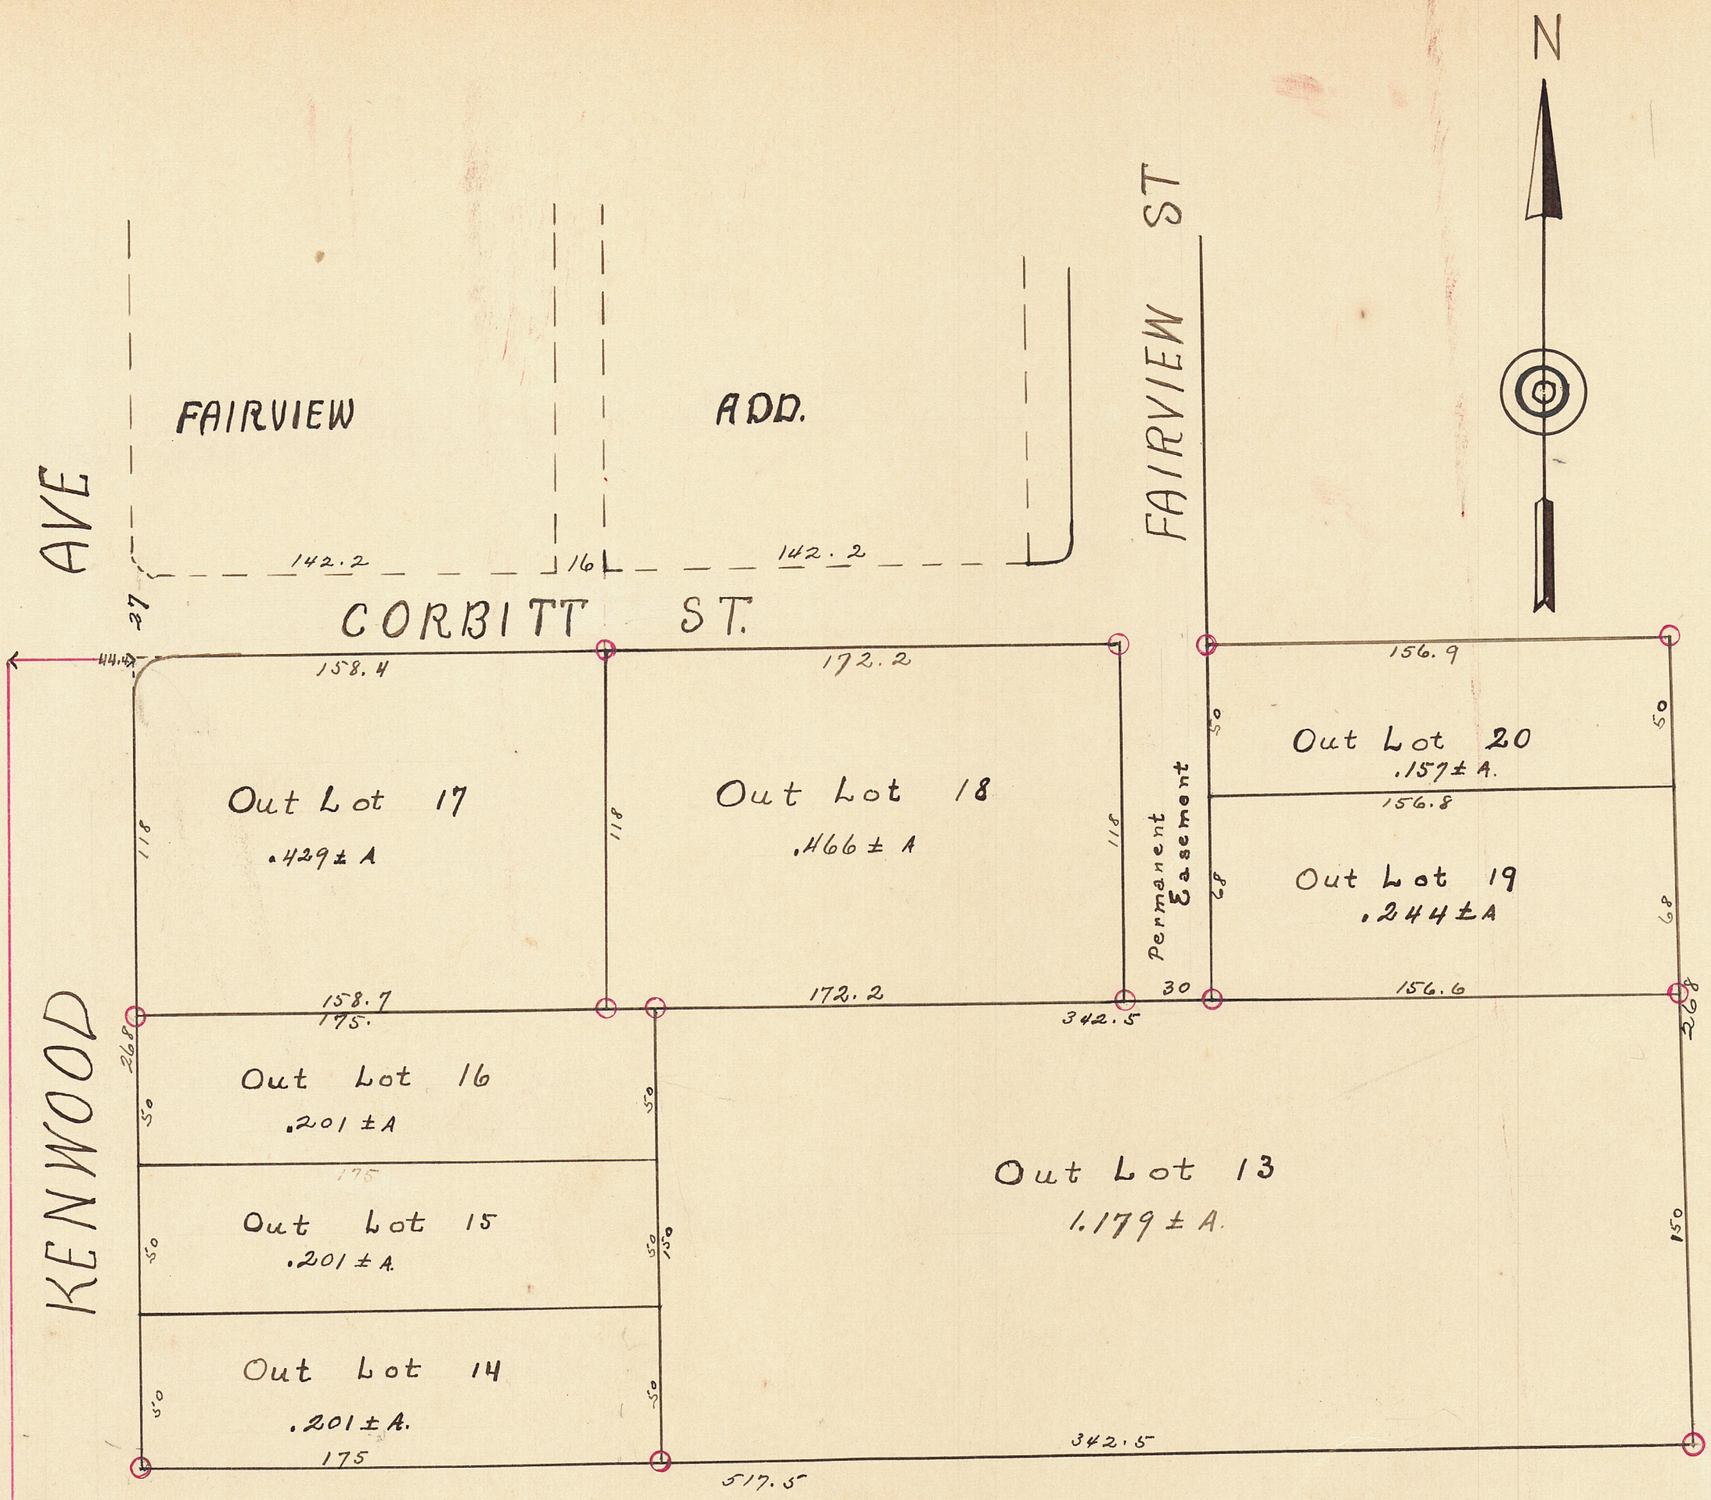


This is to certify that I, A. B. Overland, City Engineer of Austin, Mower County, Minnesota am a qualified Engineer and Surveyor and that the foregoing plat is true and correct. The distance from the ¼ corner north along the ¼ line to a point 44.4 feet west of the northwest corner of this parcel of land is 929.5 feet, and the various dimensions of the out lots are shown in figures on the plat. A. B. Overland.

I hereby certify that taxes for the year 1919 on the lands described within are paid
L. A. Smith
M. C. COUNTY TREASURER

Taxes paid and transfer entered this 4th day of September 1920
O. J. Simmons
County Auditor.
Auditor's Seal

Engineering Department
Austin, Minnesota

Plat

Showing Out Lots 13 to 20 Inclusive

In Section 3. T 102 N R 18 W

Scale 1" = 50'

June 30th 1920

A. B. Overland
City Engineer

Office of Register of Deeds, Mower County, State of Minnesota, } 83572

I hereby certify that the within instrument was filed for record in this office on the 4 day of Sept. A. D. 1920 at 3 o'clock P.M. and duly recorded in Book 4 of Plats Page 18

J. Elwood Register of Deeds.

By _____ Deputy.