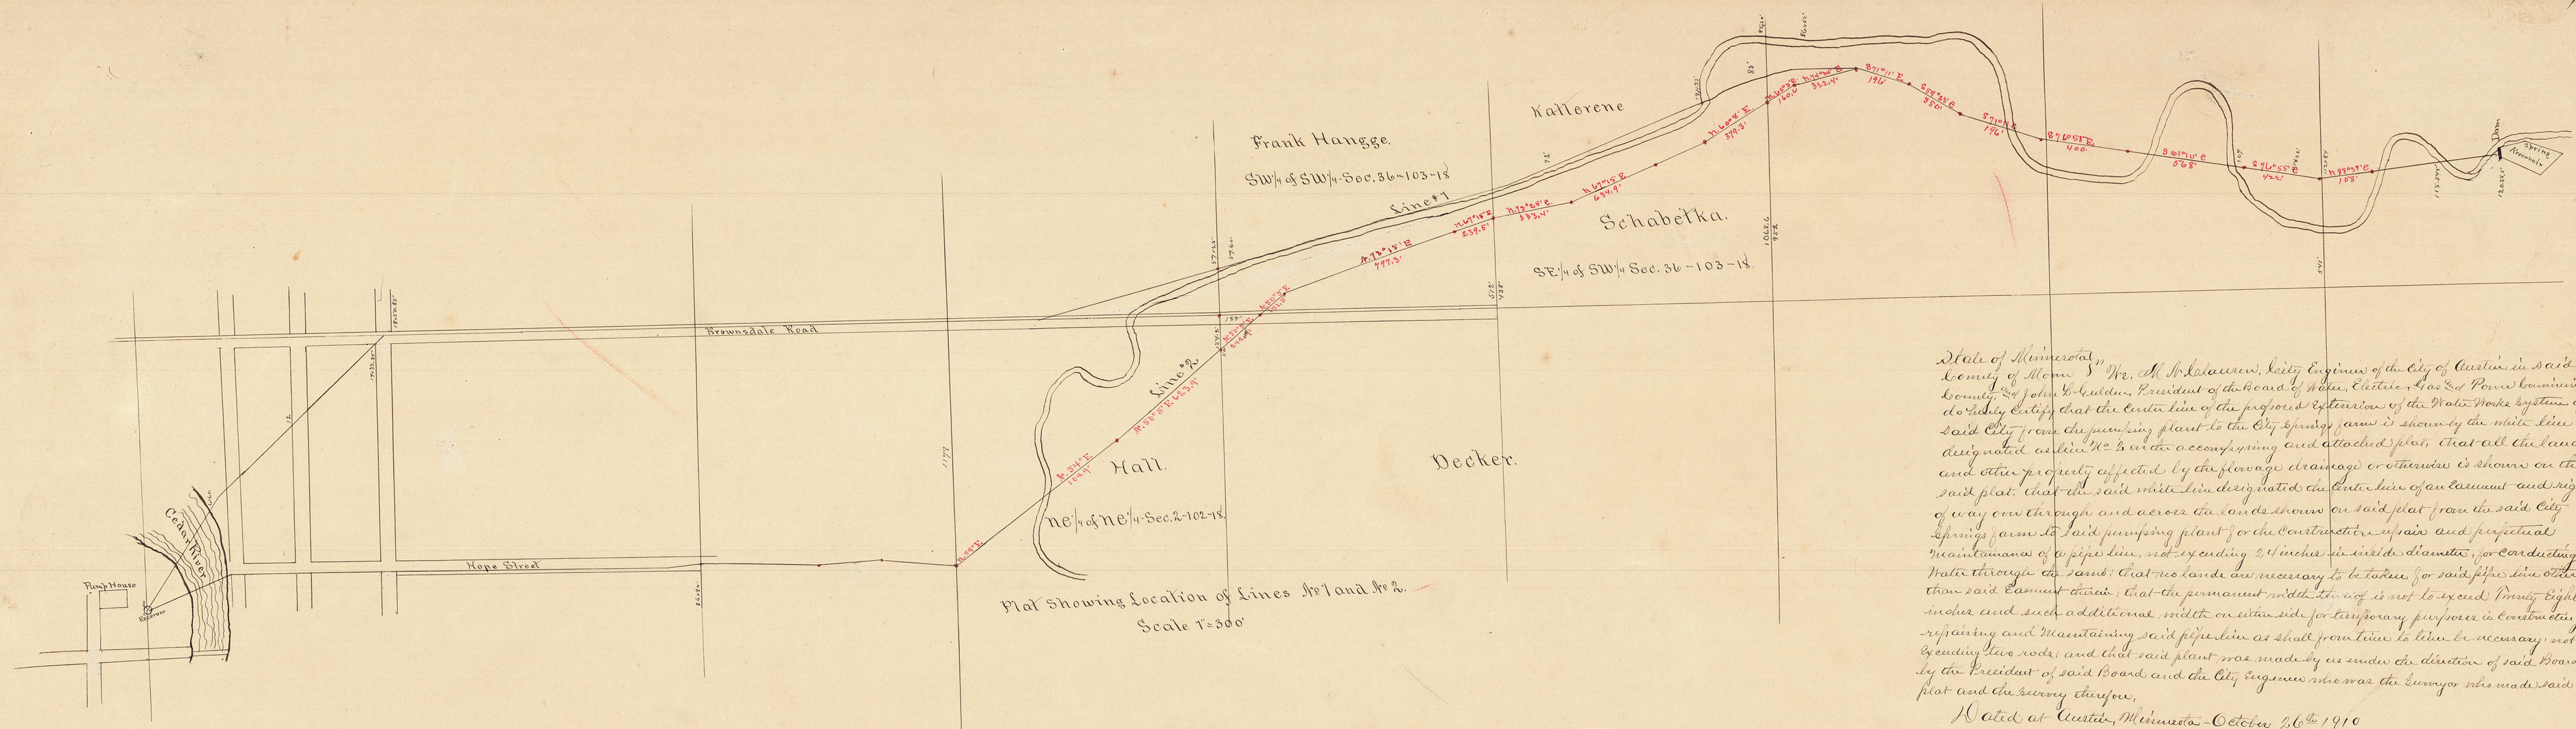


State of Minnesota } ss
County of Mower }

We, M. S. Kalauzen, City Engineer of the City of Austin in said County and John D. Sulden, President of the Board of Water, Electric Gas and Power Commissioners do hereby Certify that the Center line of the proposed Extension of the Water Works System of said City from the pumping plant to the City Springs farm is shown by the Main line designated as line No 1 on the accompanying and attached plat; that all the lands and other property affected by the flowage drainage or otherwise is shown on the said plat; that the said Main line designated the Center line of an Easement and right of way over through and across the lands shown on said plat from the said City Springs farm to said pumping plant; for the Construction repair and perpetual maintenance of a pipe line, not exceeding 24 inches in inside diameter, for Conducting Water through the same; that no lands are necessary to be taken for said pipe line other than said Easement therein; that the permanent width of way is not to exceed Twenty Eight inches and such additional width on either side for temporary purposes in Constructing repairing and Maintaining said pipe line as shall from time to time be necessary not Exceeding two rods; and that said plant was made by us under the direction of said Board by the President of said Board and the City Engineer who was the Surveyor who made said plat and the survey thereon.

Dated at Austin, Minnesota October 26th 1910

Witnesses
J. H. Nicholsen
L. St Lowry

M. S. Kalauzen
City Engineer

John D. Sulden
President of the Board of Water Electric, Gas & Power Commissioners.

State of Minnesota } ss
County of Mower }

On this 26th day of October 1910 I give me a Notary Public in and for said County and State personally appeared M. S. Kalauzen the City Engineer of the City of Austin in said County and State and John D. Sulden as President of the Board of Water, Electric Gas and Power Commissioners of said City to me personally known to be the persons described in and who executed the forgoing instrument and they severally executed the same as their free act and deed.


(Notarial Seal)

J. H. Nicholsen
Notary Public, Mower County, Minn.
My Commission Expires Dec 15th 1910

Garagow

Allegheny Street.

Scale 10 feet - one inch

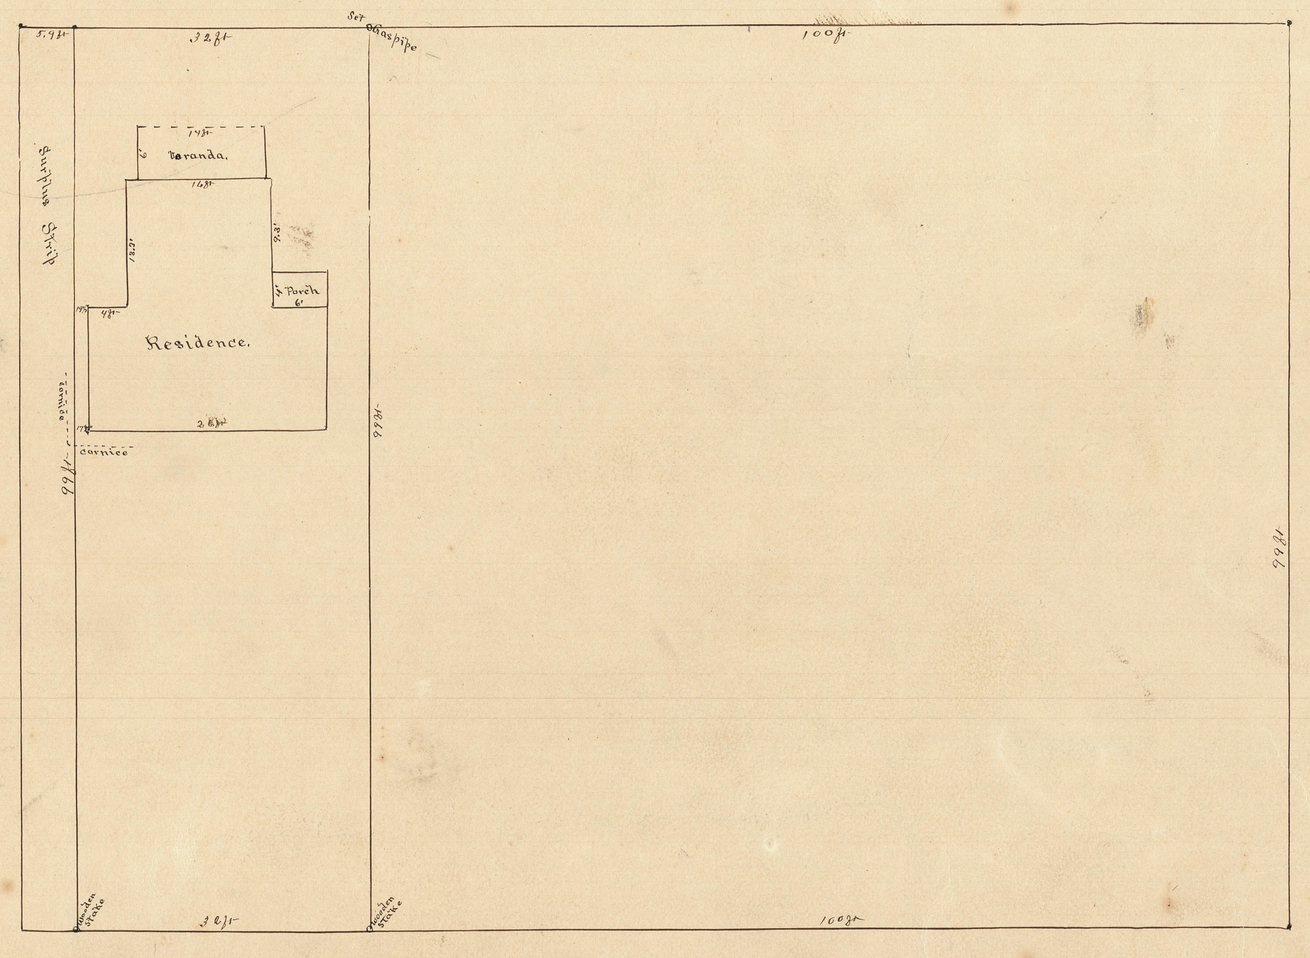

River Street.

State of Minnesota } ss
County of Mower }

I, M. S. Kalauzen, City Surveyor do hereby Certify that the within plat is a correct map of a survey made by me in June 1911 at the request of Mrs John Hodgkins, Description Part 32 feet of Lots 10 & 11 in Block 113 13 Boome Addition to Austin.


Dated July 29-1911

M. S. Kalauzen
Co. Engr

Filed for record Aug 1st 1911 at 3 P.M.

E. Wood
Register of Deeds

Plat of Out Lots in SE¼ SE¼ Sec 3-102-18.

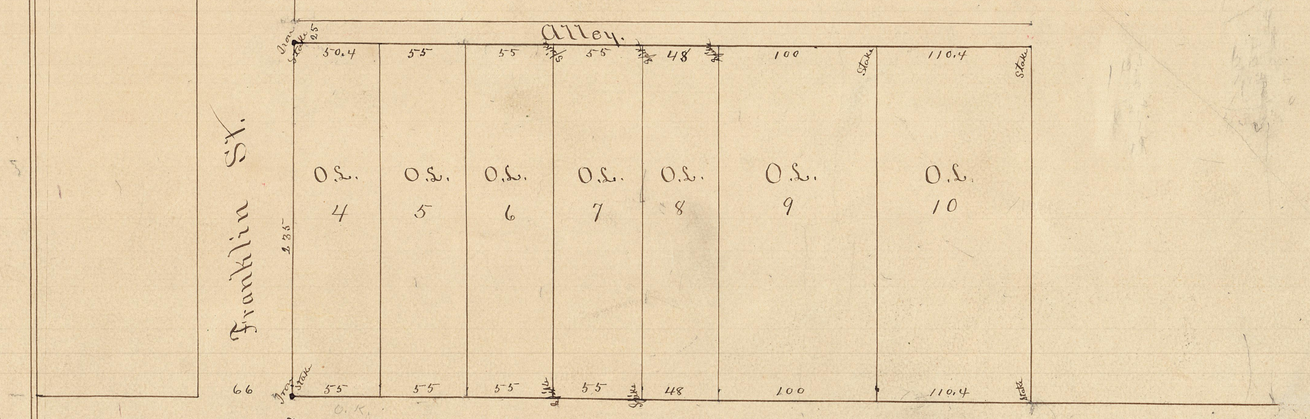

I hereby Certify that the above Plat is a Correct representation of Out Lots in the South East quarter of the South East quarter Sec 3-102-18 as Surveyed and platted by me January 20-1911
Scale 66 ft to one inch.

M. S. Kalauzen, Surveyor.

Taxes paid and transfer Entered this 22nd day of Jan 1911.
Geo. Robertson
County Auditor

Filed for Record Sept 26th 1911 at 5 P.M.
E. Wood
Register of Deeds