
Plat of Out Lots in the SW¼ of SW¼ Sec. 3, Twp. 102 R. 18.

Survey made, and Plat drawn by M. N. Clausen, Surveyor + C.E.

Scale 80 feet to one inch.

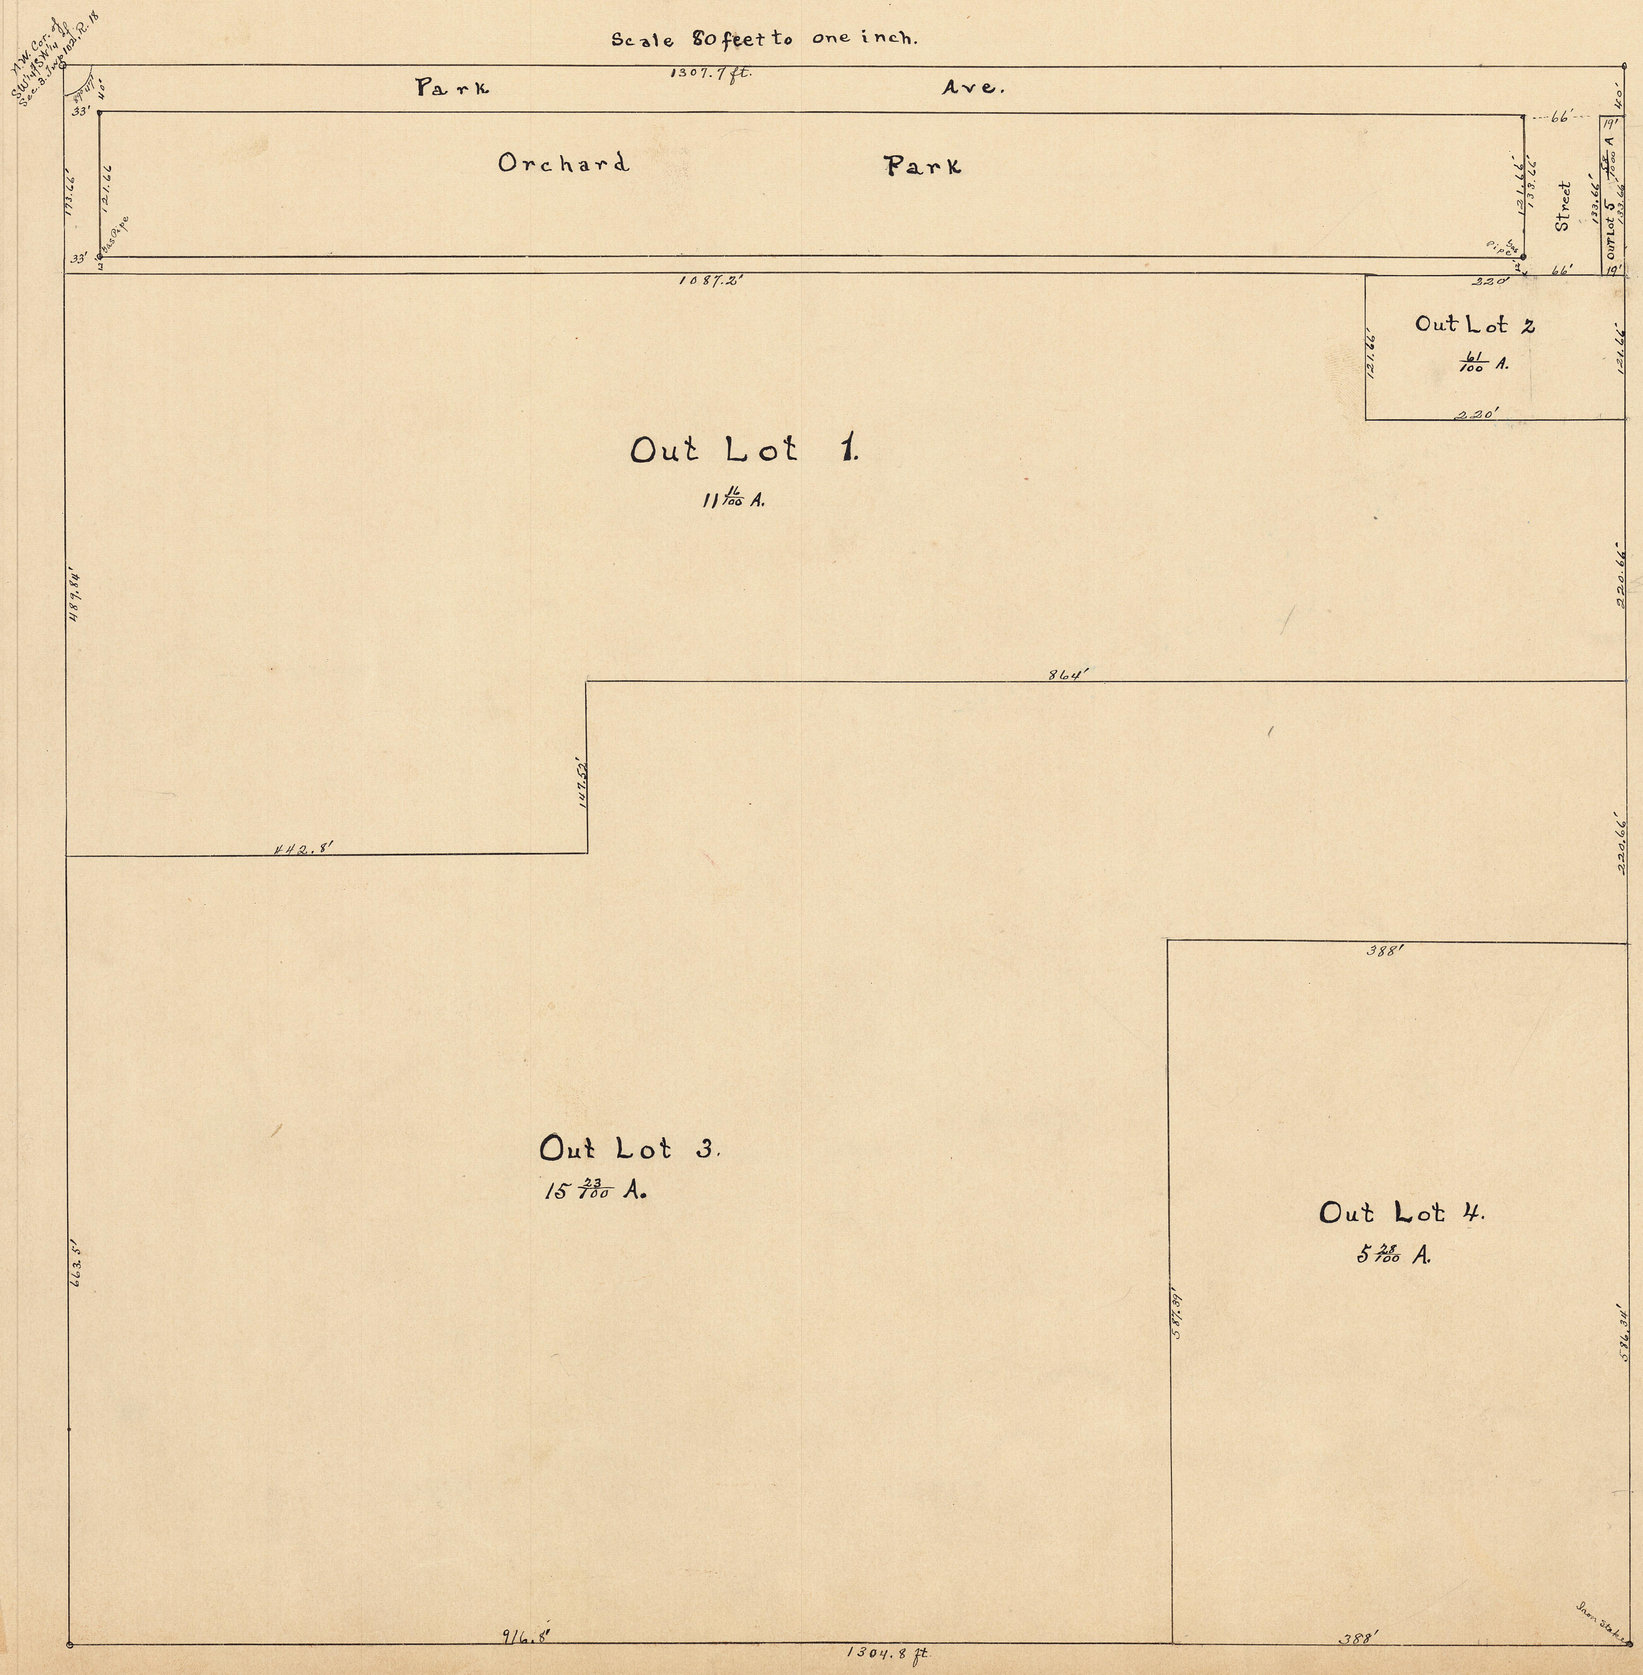

Surveyor's Certificate

Out Lot No 1. Commencing at a point in the section line 173.66 ft South of the N.W. corner of the SW¼ of the SW¼ of Section Three (3), Township One hundred Two (102) Range Eighteen (18) West of the Fifth Principal Meridian, running thence East 1087.2', thence South 121.66 ft, thence East 220 ft, thence South 220.66 ft, thence West 864 ft, thence South 147.52 ft, thence west 442.8 ft, thence North in the Section line 489.84 ft., to the place of beginning, containing 11 1/100 acres more or less.

Out Lot No 2. Commencing at the upper N.E. corner of the aforesaid Out Lot No. 1, running thence South 121.66 ft, thence East 220 ft, thence North in the eight line 121.66 ft, thence west 220 ft, to the place of beginning, containing 61/100 acres more or less.

Out Lot No 3. Commencing at the SE corner of the aforesaid Out Lot No. 1, running thence South 220.66 ft, thence west 388 ft, thence South 587.39 ft, thence west in the Eight line 916.8 ft, thence north in the section line 663.5 ft, thence east 442.8 ft, thence North 147.52 ft, thence East 864 ft. to place of beginning, containing 15 23/100 acres more or less.

Out Lot No. 4. Commencing at the SE corner of the SW¼ of the SW¼ of Section 3, Twp. 102, R. 18 west, running thence north in the eight line 586.34 ft, thence west 388 ft, thence South 587.39 ft, thence east in the Eight line 388 ft, to place of beg, containing 5 25/100 acres more or less.

Out Lot No. 5. Commencing at the N.E. corner of aforesaid Out Lot No. 2, running thence north in the Eight line 133.66 ft, thence west 19 ft, thence South 133.66 ft, thence east 19 ft, to the place of beginning, containing 57/1000 acres more or less.

Iron stakes found standing in the Southeast and the Southwest corners of Orchard Park as marked on the plat, as also an iron stake was placed in the S.E. corner of the Forty, from which future surveys may be made.

State of Minnesota } ss
Mower County }

I, M. N. Clausen, a duly qualified Surveyor and Civil Engineer of Mower County, Minnesota, do hereby certify that the foregoing is a true and correct plat of Out Lots Nos. 1, 2, 3, 4 & 5 in the SW¼ of the SW¼ of Section Three (3) Township One hundred two (102) Range Eighteen (18) West.

Dated at Austin, Minn., December 31st 1918.

M. N. Clausen.
Surveyor & Civil Engineer

Subscribed and sworn to before me this 31st day of December, 1918.

C. H. Wilbour
Deputy County Auditor
Mower Co. Minn.

County Auditor's Seal.

I hereby certify that taxes for the year 1917 on the lands described within are paid

S. A. Smith
COUNTY TREASURER

Taxes paid and transfer entered this 31st day of December 1918

O. J. Simmons
County Auditor.
By C. H. Wilbour,
Deputy

Office of Register of Deeds, Mower County, State of Minnesota, } 762904

I hereby certify that the within instrument was filed for record in this office on the 4 day of Jan'y A. D. 1919 at 6 o'clock P.M. and duly recorded in Book H of Plats Page 13

J. S. Wood Register of Deeds,

By ____ Deputy.