PLAT

OF

Auditor's Subdivision of that part of the N.E. 1/4 of N.W. 1/4 of Section 5, Twp. 102 N. Range 18 W. T Mower County, T Minnesota; lying southeasterly of the centerline of Turtle Creek.

Scale - 1" = 150'

Surveyors, and County Auditors Certificates are recorded in T Misc. Book X Misc. Page 556-557

Register of Deeds.


202730

Office of Register of Deeds } SS.
Mower County, Minnesota }

I hereby certify that the within instrument was filed for record on the 26 day of Sept A. D. 1951 at 3 o'clock P. M. and duly recorded in Book 7 of Misc on page 40

Register of Deeds

By ....., Deputy

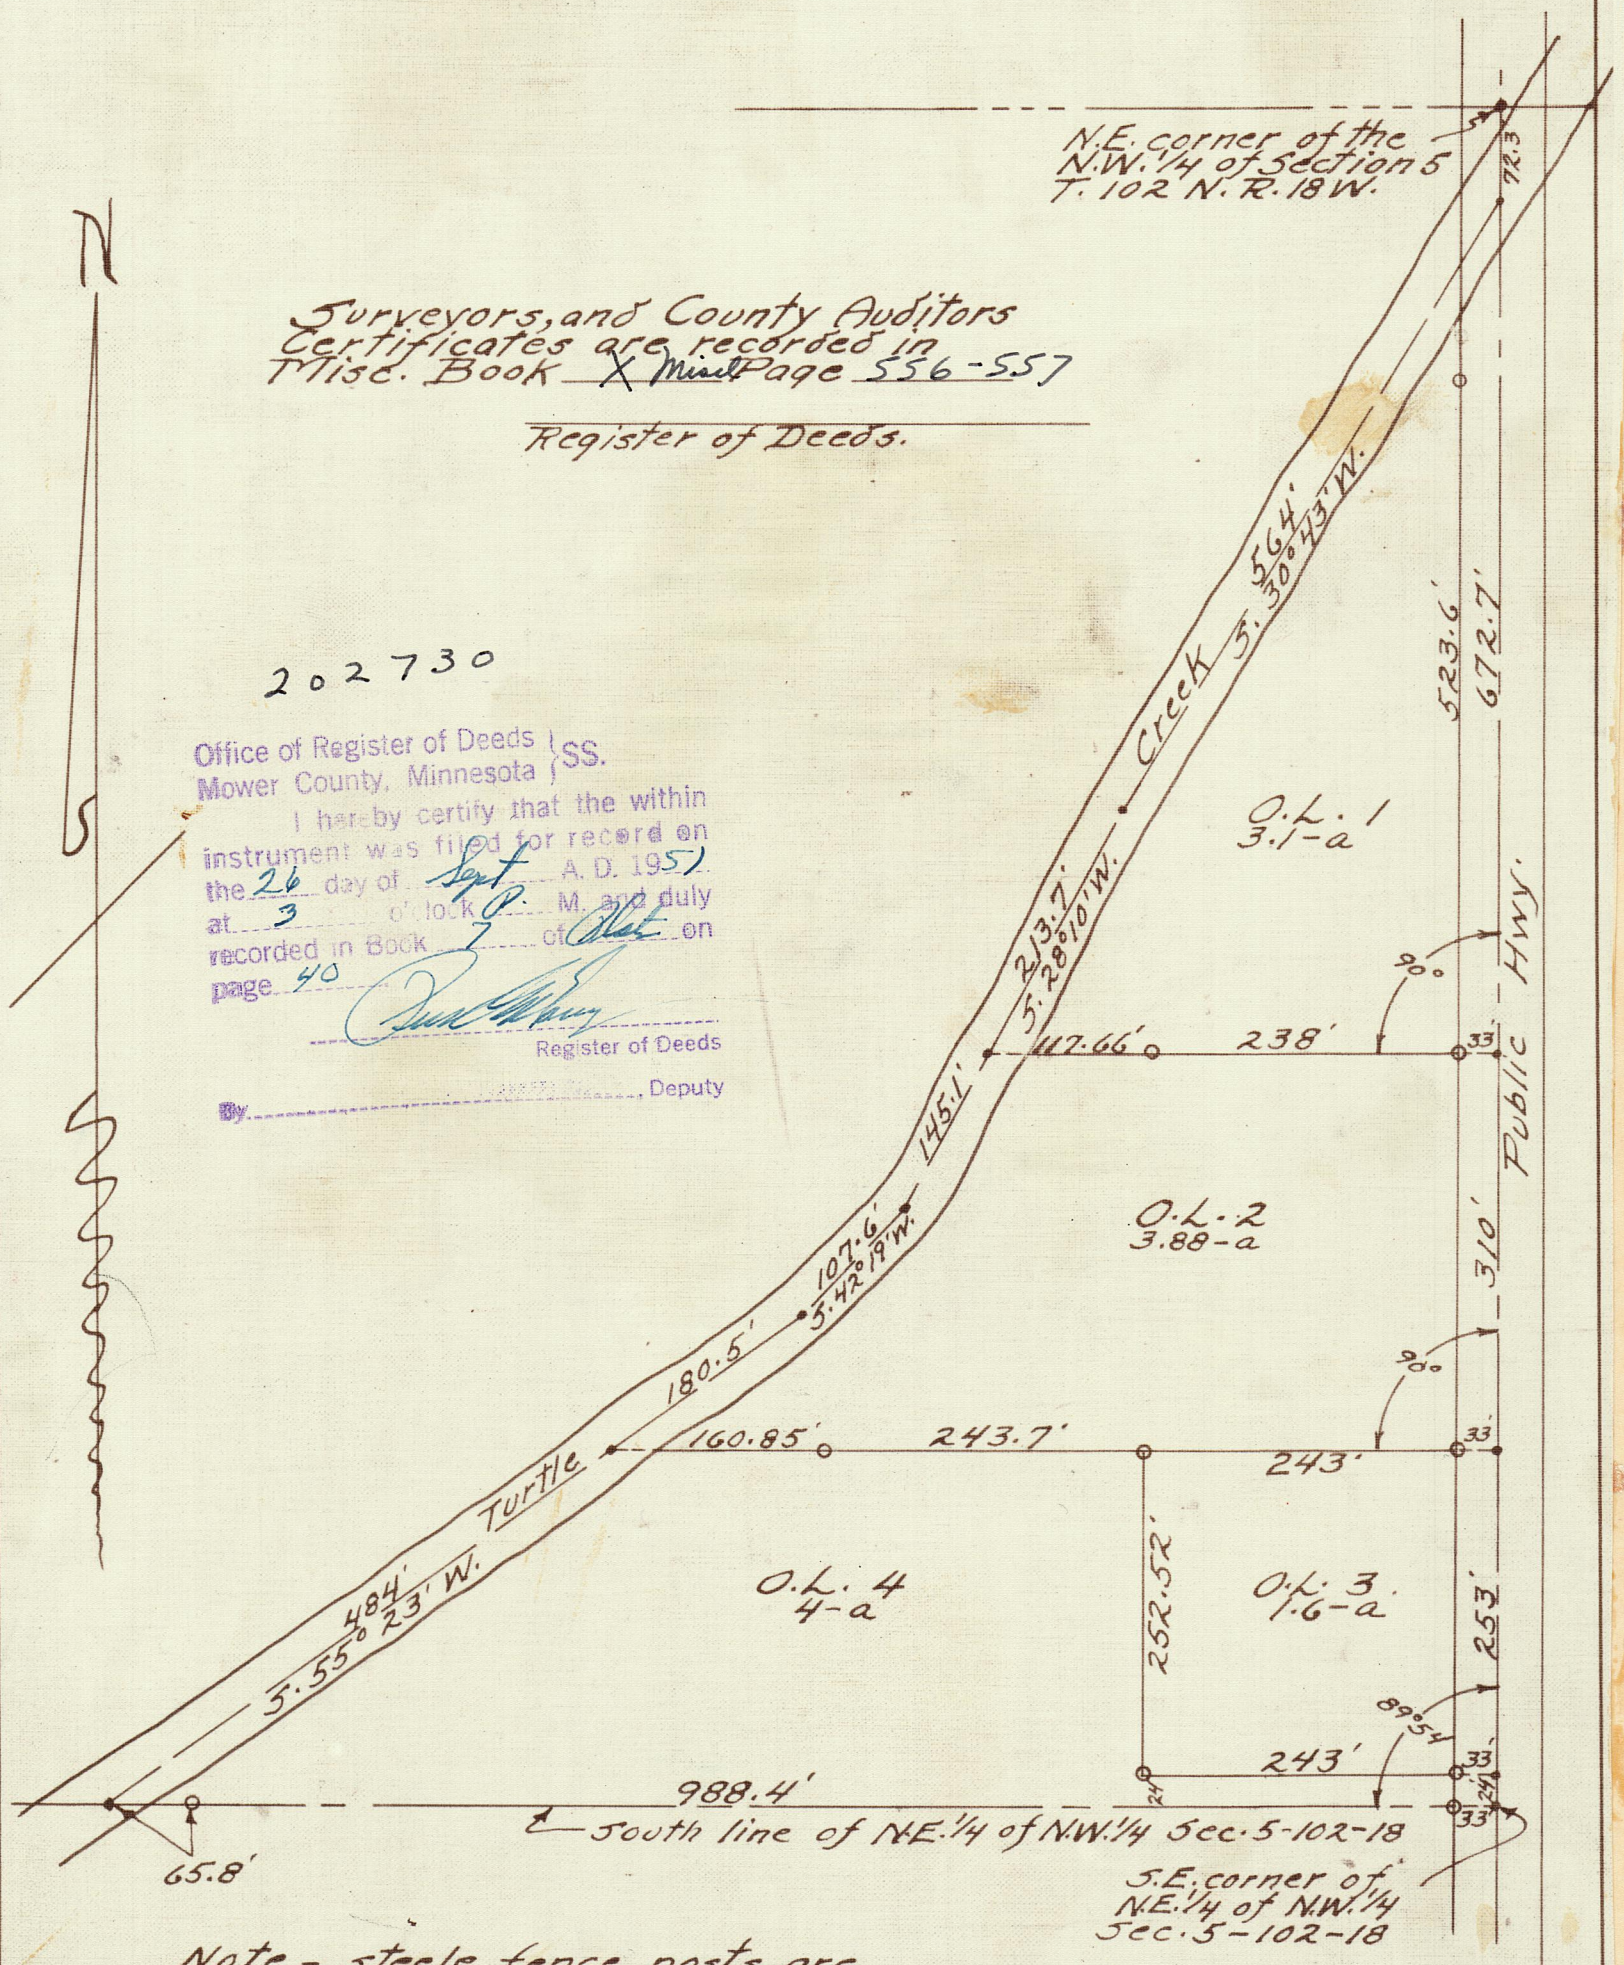

Note - steele fence posts are placed in the ground at points shown by circles.

I hereby certify that this survey, plan, or report was prepared by me or under my direct supervision and that I am a duly Registered Land Surveyor under the laws of the State of Minnesota.

L. K. Edison

Date Sept. 1951 Reg. No. 432