
Irregular Survey of N.E. Quarter Sec. 9. Twp. 102. Range 18.

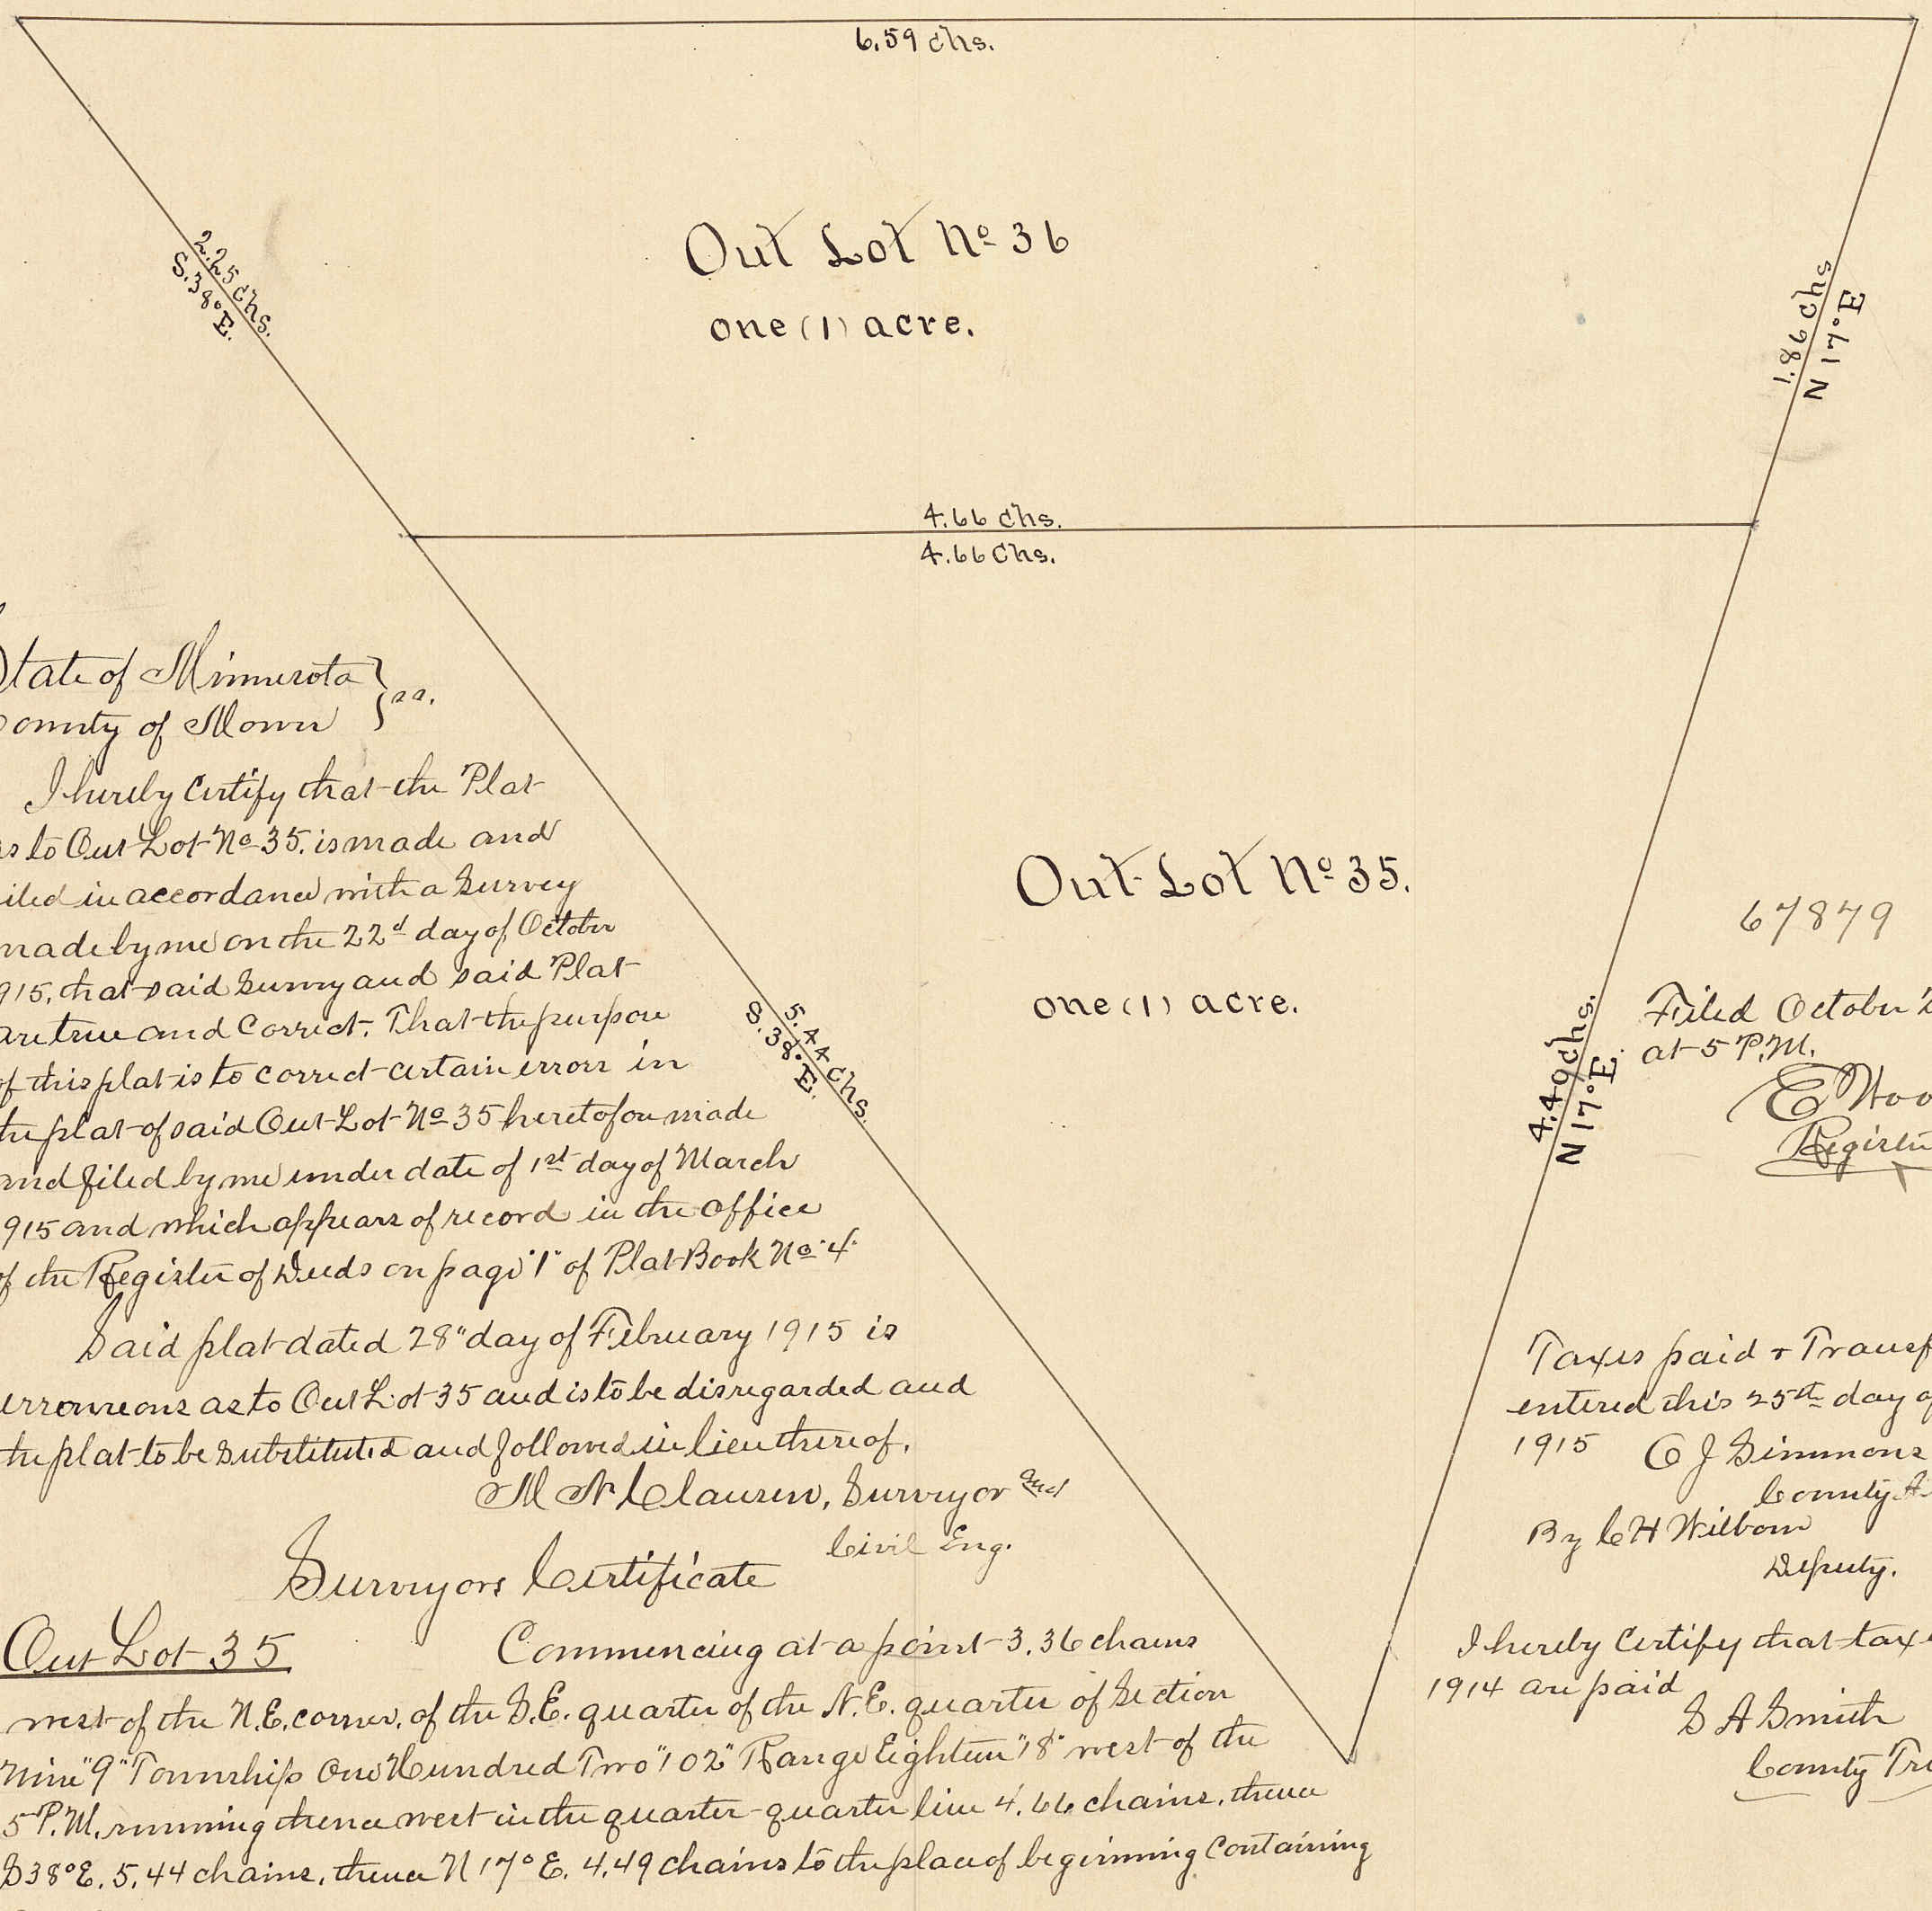

State of Minnesota } ss.
County of Mower }

I hereby Certify that the Plat as to Out Lot No. 35. is made and filed in accordance with a Survey made by me on the 22d day of October 1915, that said Survey and said Plat are true and Correct. That the purpose of this plat is to correct certain error in the plat of said Out Lot No. 35 heretofore made and filed by me under date of 1st day of March 1915 and which appears of record in the office of the Registar of Deeds on page 1 of Plat Book No. 4.

Said plat dated 28th day of February 1915 is erroneous as to Out Lot 35 and is to be disregarded and the plat to be substituted and followed in lieu thereof.

M N Clauson, Surveyor and Civil Eng.

Surveyors Certificate

Out Lot 35 Commencing at a point 3.36 chains west of the N.E. corner of the S.E. quarter of the N.E. quarter of Section Nine "9" Township One Hundred Two "102" Range Eighteen "18" west of the 5th P.M. running thence west on the quarter-quarter line 4.66 chains, thence S 38° E. 5.44 chains, thence N 17° E. 4.49 chains to the place of beginning Containing One Acre.

State of Minnesota } ss.
County of Mower }

I hereby Certify that the above plat is correct and is in accordance with Survey made by me this 22d day of October A.D. 1915 at the request of Frank Klingman.

M N Clauson, Surveyor and Civil Eng.

Out Lot 36 Commencing at the N.E. corner of Out Lot Number 35/38 in the N.E. quarter of Section Nine "9" Township One Hundred Two "102" Range Eighteen west of the 5th P.M. running thence N 17° E 1.86 chains, thence due west 6.59 chains, thence S. 38° E 2.25 chains, thence due East 4.66 chains to the place of beginning. Containing One acre.

State of Minnesota, Mower County, ss.

I hereby Certify. That the above plat is correct and is in accordance with Survey made by me. this 22d day of October. A.D. 1915. at the request of S E Jacobson.

M N Clauson, Surveyor and Civil Eng.

67879

Filed October 25th 1915 at 5 P.M.

E Wood
Registar of Deeds

Taxes paid + Transfer entered this 25th day of October 1915 C J Simmons County Auditor
By C H Wilbur
Deputy.

I hereby Certify that taxes for 1914 are paid
S A Smith
County Treasurer