
State of Minnesota, } ss.
County of Mower.

I, A L White, do hereby Certify that pursuant to Sec 1526 of the General Statutes of 1894 of the State of Minnesota and at the request of Frank B Warren owner of following described tract I did on Feby 16th 1916 Survey and platted the triangular tract located in Sec 28 T 102 R 18 W in said Mower Co. that attached hereto is a Correct plat of said Survey showing location of said Survey tract and dimentions thereof together with Number of acres. all dimensions show in feet and decimals thereof.

Dated at Austin Minn.
Feb 16th 1916
A L White
County Engineer.

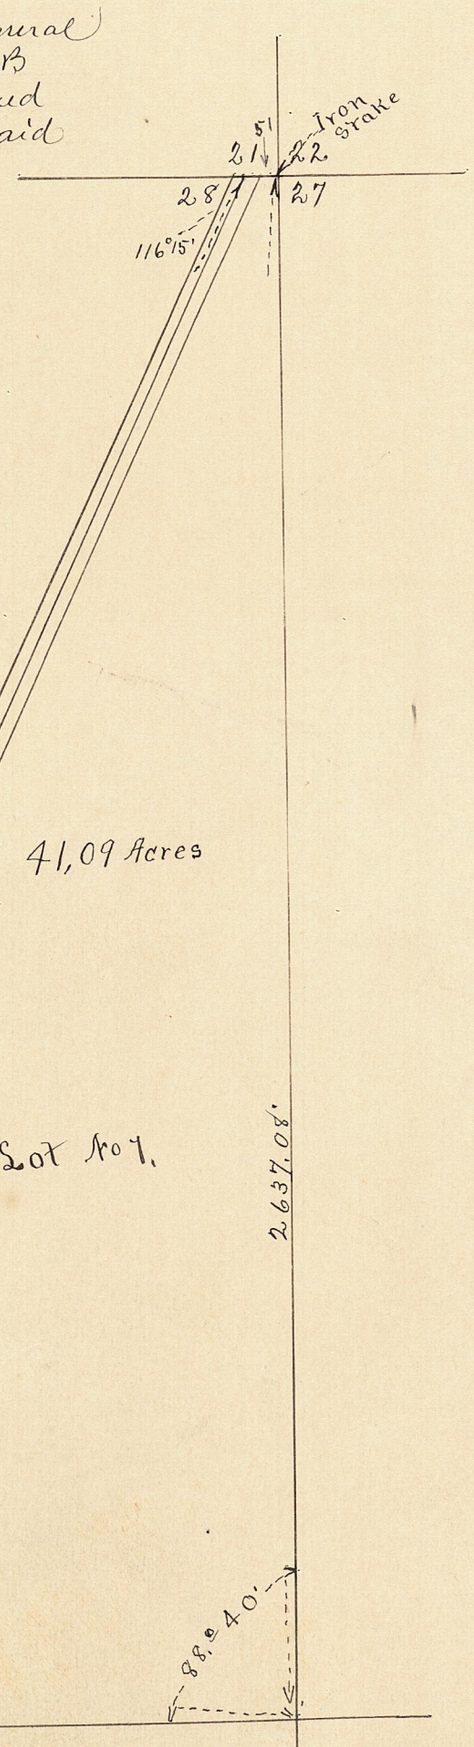

Description

Beginning at Iron Monument between Sections 21. 22. 27 & 28. T 102 N. R 18 W. thence in a Southerly direction 2637.08' thence Westerly 1296.05' Making an Angle of 88°40'. thence Northeasterly 2923.0' Making an angle of 65°15' thence Easterly 51.0' to point of beginning. making an Angle of 116°15' to be known as Out Lot No 1 part and parcel of the NE¼ of Sec 28 T 102 N. R 18. W.

41.09 Acres

Out Lot No 1.

No 68910

Filed March 1st 1916
at 10 A.M.
E Wood
Register of Deeds.