Surveyor's Certificate

State of Minnesota
SS
County of Mower

I, A. C. White, a registered land surveyor and civil engineer of the State of Minnesota, do hereby certify that; the attached plat of outlot No. 1 located in the Southeast Quarter of the SoutheastQuarter of Section 35, Township 103 North, Range 18 West, Lansing Township, Mower County, Minnesota is a correct representation of the land surveyed by me, that said Out Lot contains 5.547 acres of land, that said plat correctly and accurately sets forth the names of all thoroughfares, streets and highways, and gives the dimensions of the Out Lot and highways, that all distances are correctly shown on the plat in feet and tenths of a foot, that the monuments for guidance of future surveys have been correctly placed in the ground as shown on the plat, and that the outside boundary lines have been correctly designated and the angles between the base lines are plainly and correctly designated.

(Surveyor's Seal) A.C. White
Subscribed and sworn to before me
this 13th day of December 1934.
Blanche Mahachek
Notary Public, Mower County, Minnesota.
My commission exPires May 5, 1937.
(Notarial Seal)

Description of Property.


Beginning at an iron, the S.E. Cor. of Sec. 35 T 103 N. R. 18 W. as the point of beginning, thence Westerly on the Section line between Secs. 35 & 2, a distance of 679.8' to an iron pin, thence Northerly, 96°04' from this line, 223.85' to a stake at the point of beginning of a 320°00' curve with a delta angle of 87°03' Right, thence around this curve 272.03' to a stake at the point of ending of said curve, thence N88°51' E, 471.7' to an iron pin, thence Southerly 87°19', Mag. bearing N3°50' W, 357.7' to the point of beginning, said enclosure to contain 5.547 acres of land all in the SE¼ SE¼ Sec.35 T 103 N R 18 W.

Taxes paid and transfer entered
this 13 day of Dec. 1934.
C.M. Hubbard
County Auditor

I hereby certify that taxes for
the year 1933 on the lands
described within are paid.
C.C. Terry
County Treasurer.

Office of Register of Deeds
Mower County
State of Minnesota
I hereby certify that the within instrument was filed for record in this office on the 13 day of Decr. A.D. 1934 at 5 o'clock P.M. and duly recorded in book 4 of Plats Page 47.

J. S. Wood
Register of Deeds
By ---------- Deputy.

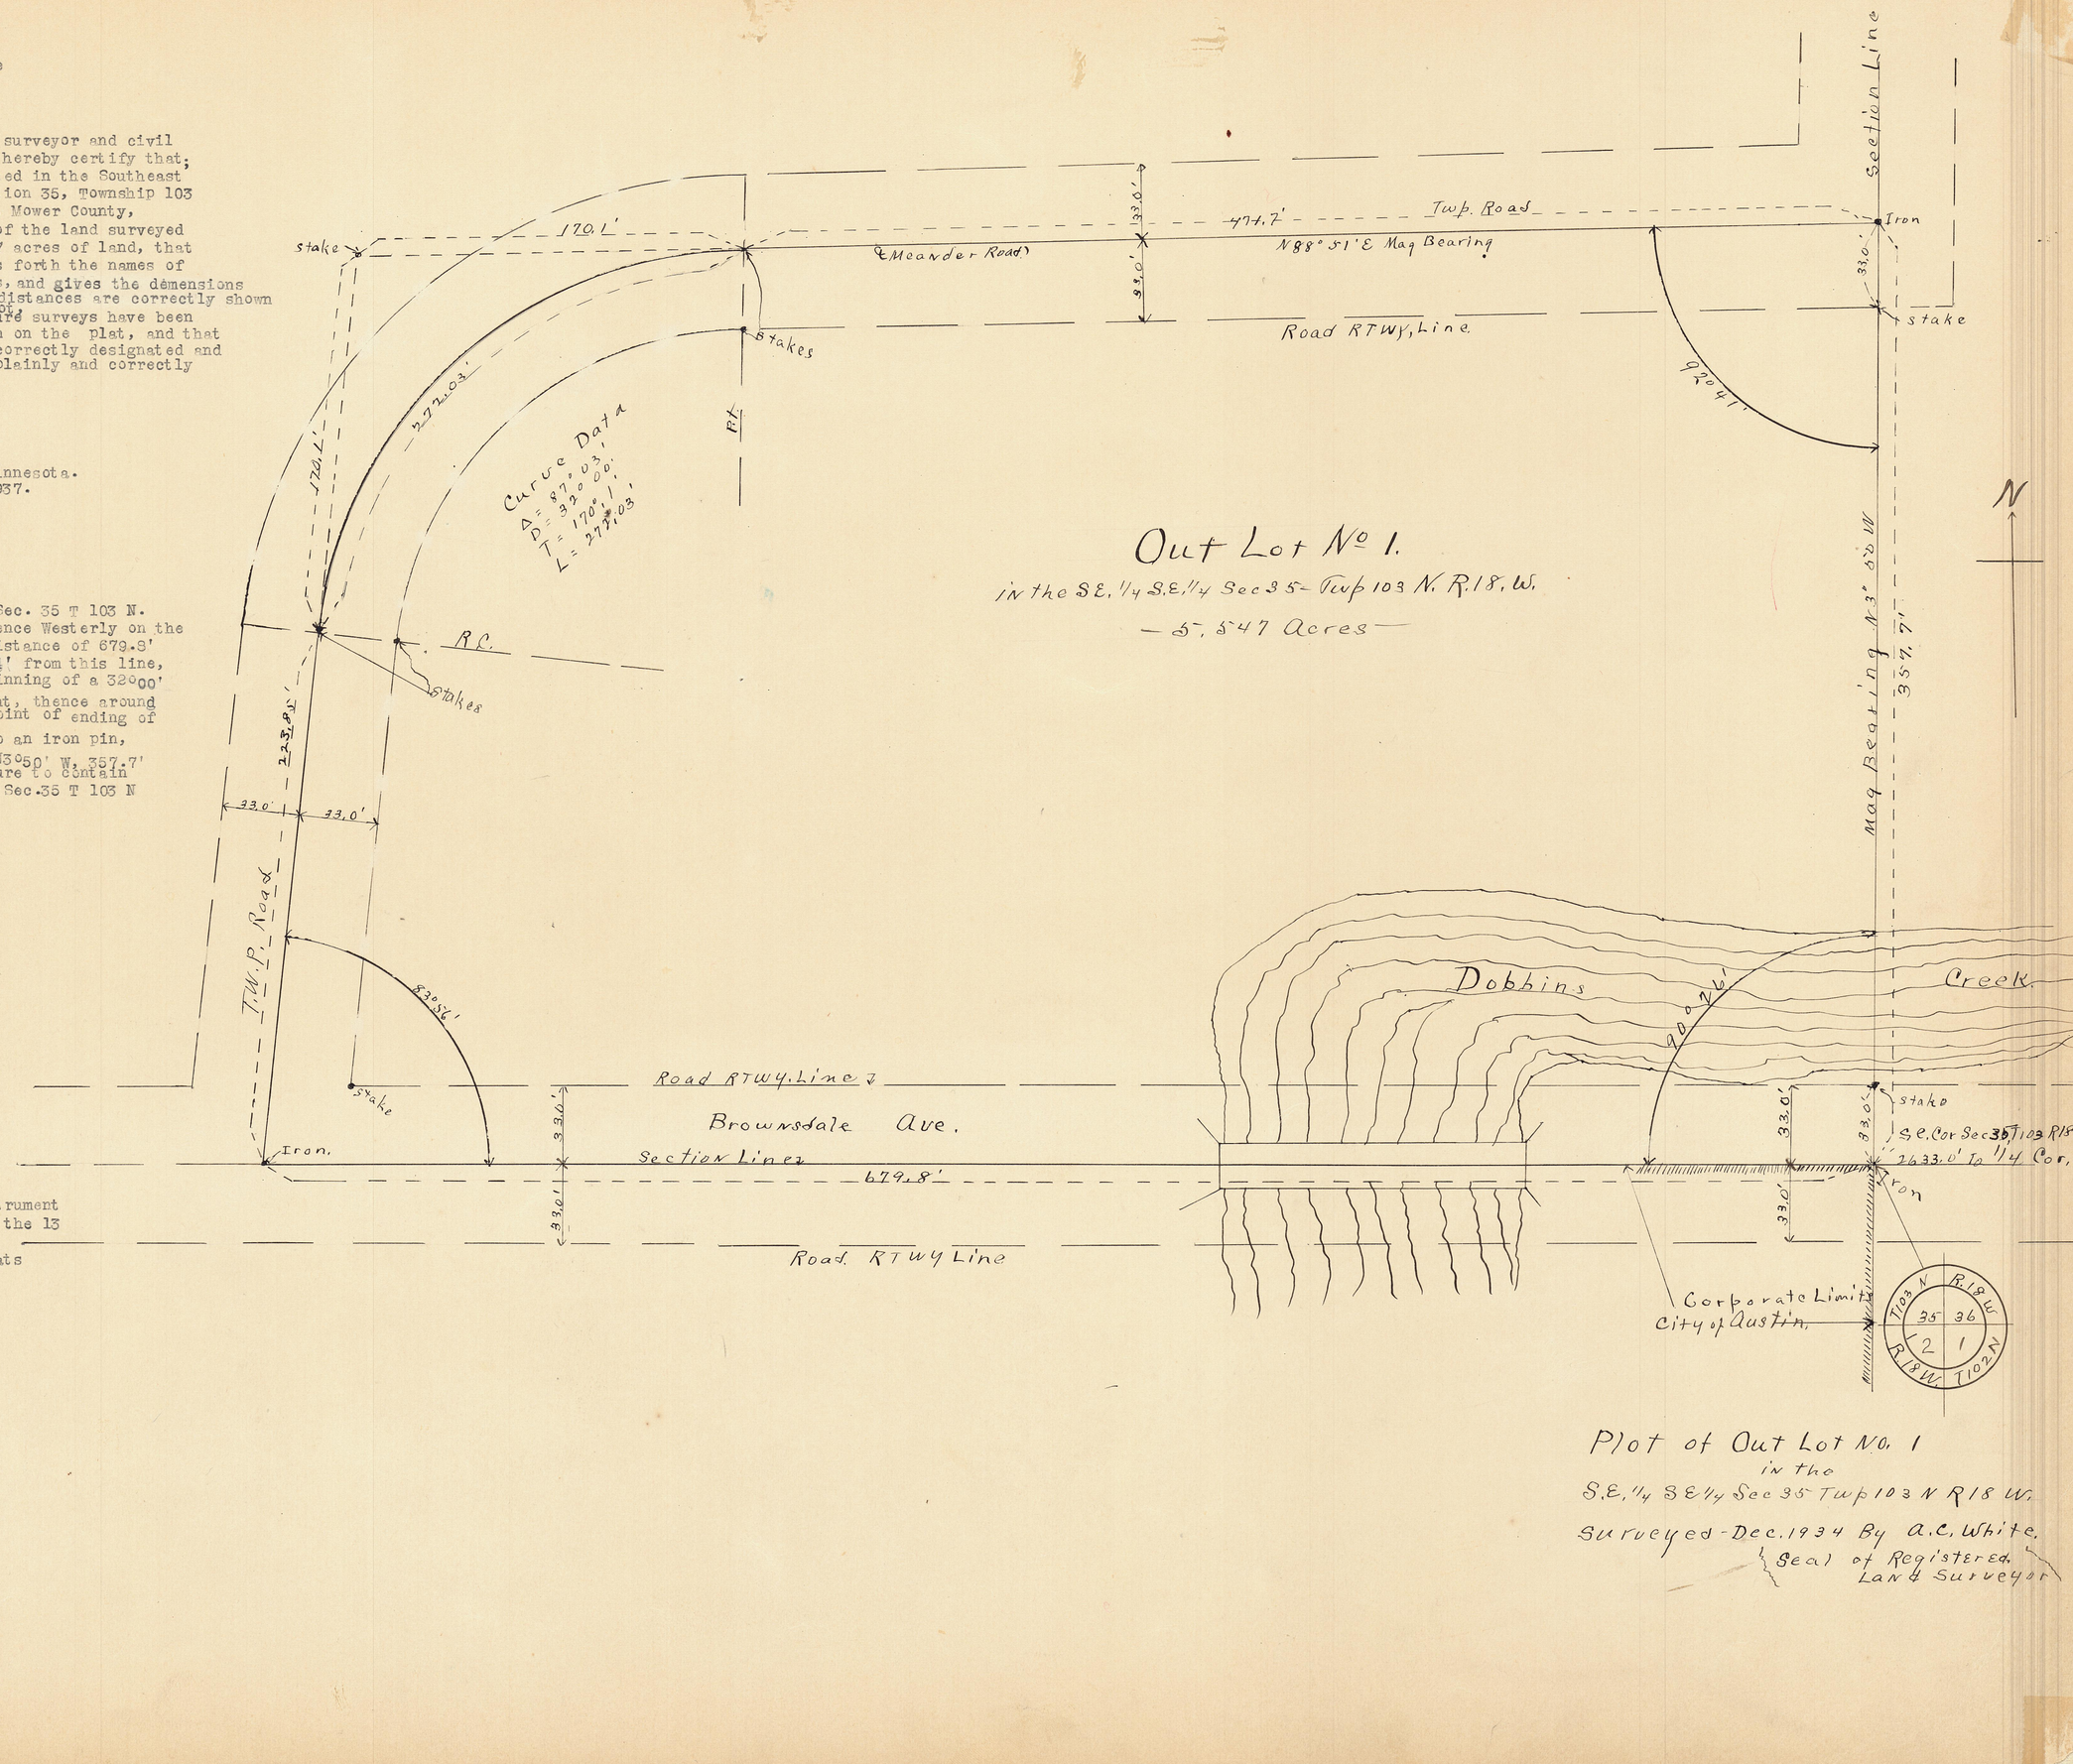

Out Lot No. 1.
in the SE. 1/4 S.E. 1/4 Sec 35 Twp 103 N. R. 18. W.
— 5. 547 Acres —

Plot of Out Lot No. 1
in the
S.E. 1/4 S E 1/4 Sec 35 Twp 103 N R 18 W.
Surveyed - Dec. 1934 By A.C. White.
Seal of Registered
Land Surveyor