
PARKER AND BROWNS ADDITION

TO

AUSTIN

Scale 1000 feet to the inch.

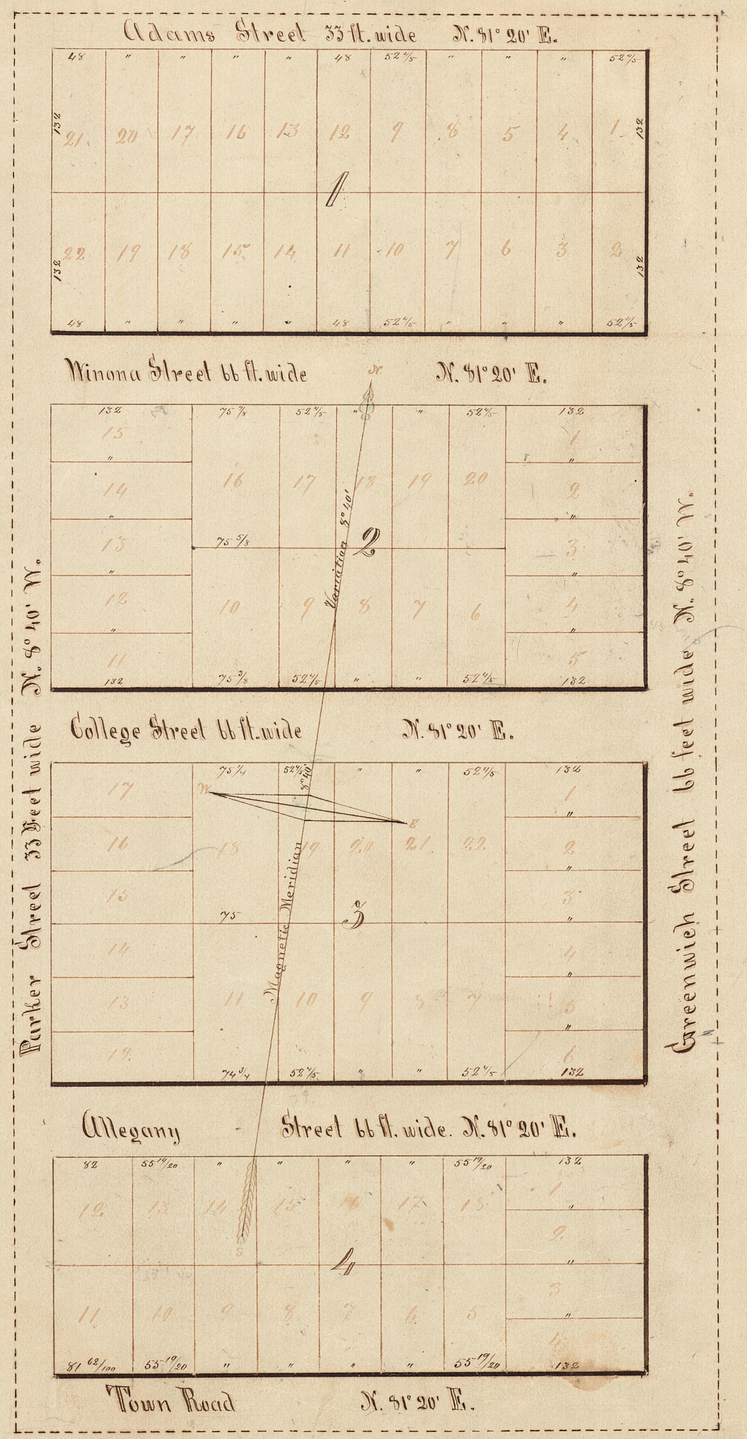

Note.

Parker and Browns Addition to Austin is in the West half of the North West Quarter of the South East Quarter of Section No three (3) in Township No One Hundred and Two (102) North Of Range No Eighteen West. Lying and being in Mower Co. Minn.

All distances are expressed in feet and fractions of a foot. Names, Widths, Courses, Boundaries and Extent of Streets and lengths and widths of Lots are designated on the Plat.

A Stone 18 inches in length and 12 inches by 6 at the top is planted and fixed in the ground at the North East corner of Lot No One in Block No three —

I C. J. Shortt do hereby Certify that I am the Surveyor of Parker and Browns Addition to Austin that said addition is Surveyed and laid out according to Law, that the Statements in the above Notes are correct and that the accompanying Plat is a correct Plat of said addition according to actual survey made August 5th A. D. 1867.

Given under my hand this 17th day of August A. D. 1867

C. J. Shortt — Surveyor —

We C. J. Shortt Surveyor as aforesaid and Anna M. Brown seized of her own right and Hamlet R. Brown her husband Ormanzo Allen and Eliza A. Allen his wife, Edwin A. Parker and Nellie J. Parker his wife, Charles H. Davidson and Mary A. Davidson his wife, Proprietors of Parker and Browns Addition to Austin do hereby acknowledge the accompanying Plat thereof —

C. J. Shortt Surveyor. (23)
Anna M. Brown (23)
Hamlet R. Brown (23)
Edwin A. Parker (23)
Nellie J. Parker (23)
Ormanzo Allen (23)
Eliza A. Allen (23)
Mary A. Davidson (23)
Charles H. Davidson (23)

2.3

State of Minnesota } ss.
County of Mower }

On this 19th day of August A. D. 1867 before the undersigned Register of Deeds in and for Said County personally appeared C. J. Shortt, Anna M. Brown, Hamlet R. Brown, Edwin A. Parker, Nellie J. Parker, Ormanzo Allen, Eliza A. Allen, Mary A. Davidson and C. H. Davidson to me known to be the signers of the above acknowledgement and severally acknowledged the above Plat and Notes of Parker and Browns Addition to Austin in said County and State

Solomon Snow
Register of Deeds —

(Registers Seal)

Filed for Record August 19th 1867. Solomon Snow Reg of Deed