
PLAT

OF

Auditors Subdivision of the E. 132' of the N. 120' of Block 1 Parker and Browns Addition to Austin, Minnesota.

Scale - 1" = 20'

June 1 - 1949

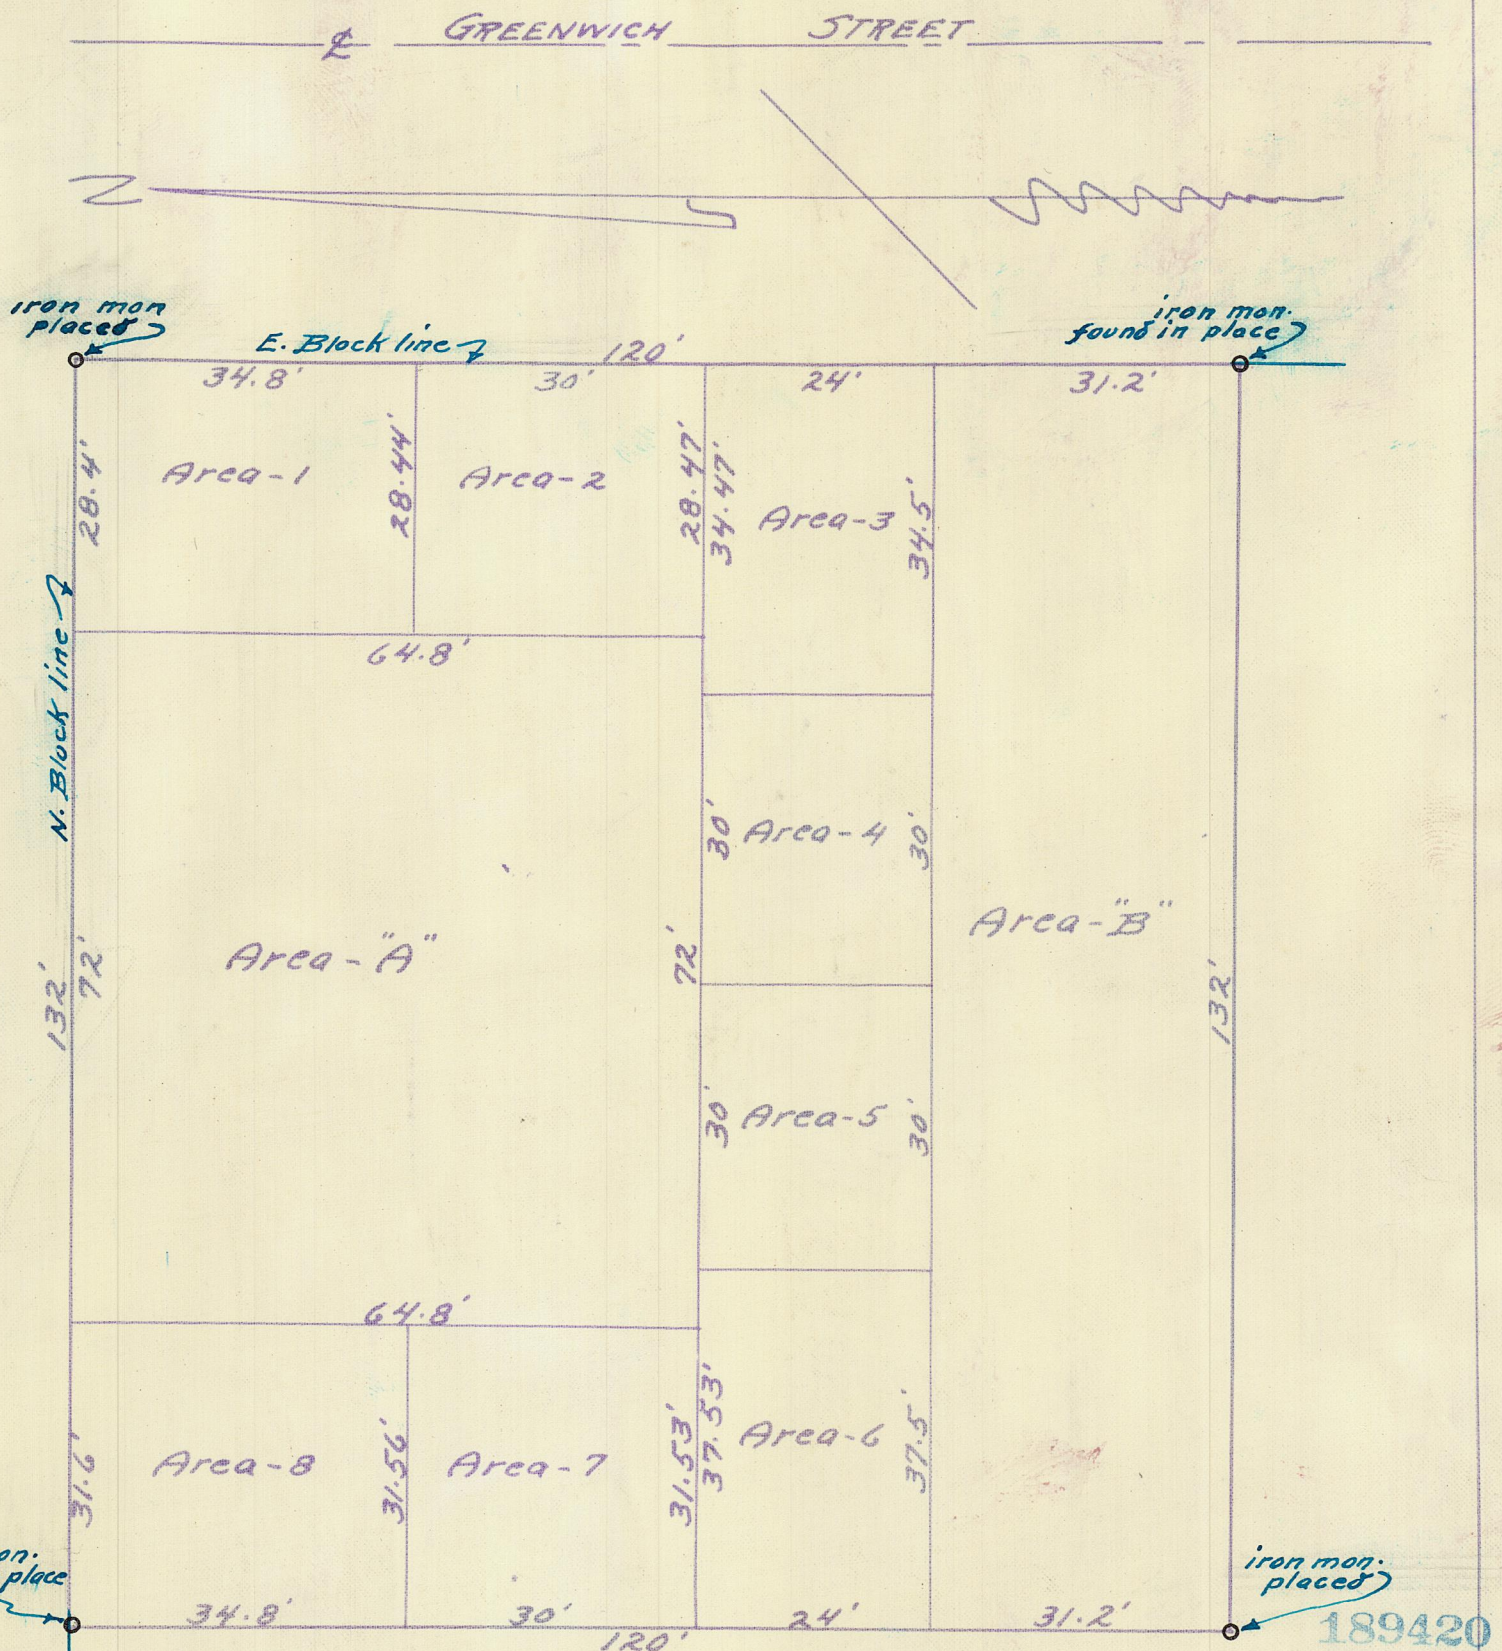

189420

I hereby certify that this survey, plan, or report was prepared by me or under my direct supervision and that I am a duly Registered Land Surveyor under the laws of the State of Minnesota.

L. V. Edison

Date June 1-1949 Reg. No. 432

Taxes paid and transfer entered this 29 day of June 1949

C. M. Stubbs
County Auditor, D.

SURVEYOR'S CERTIFICATE AND COUNTY AUDITOR'S CERTIFICATE RECORDED IN BOOK W OF MISCELLANEOUS, PAGE 368

Office of Register of Deeds, Mower County, Minnesota } SS.

I hereby certify that the within instrument was filed for record on the 29 day of June A. D. 1949 at 3:20 o'clock P M. and duly recorded in Book 7 of Plats on page 6

Paul M. Engen
Register of Deeds

L. V. Franklin
Deputy