PLAT


OF

RIES ADDITION to AUSTIN, MINNESOTA

A subdivision of lands in the N.E. 1/4 of S.E. 1/4 of Section 2 Twp. 102 N. Range 18 W. of the 5th P.M.

Scale-1" = 100'

May 31-1949

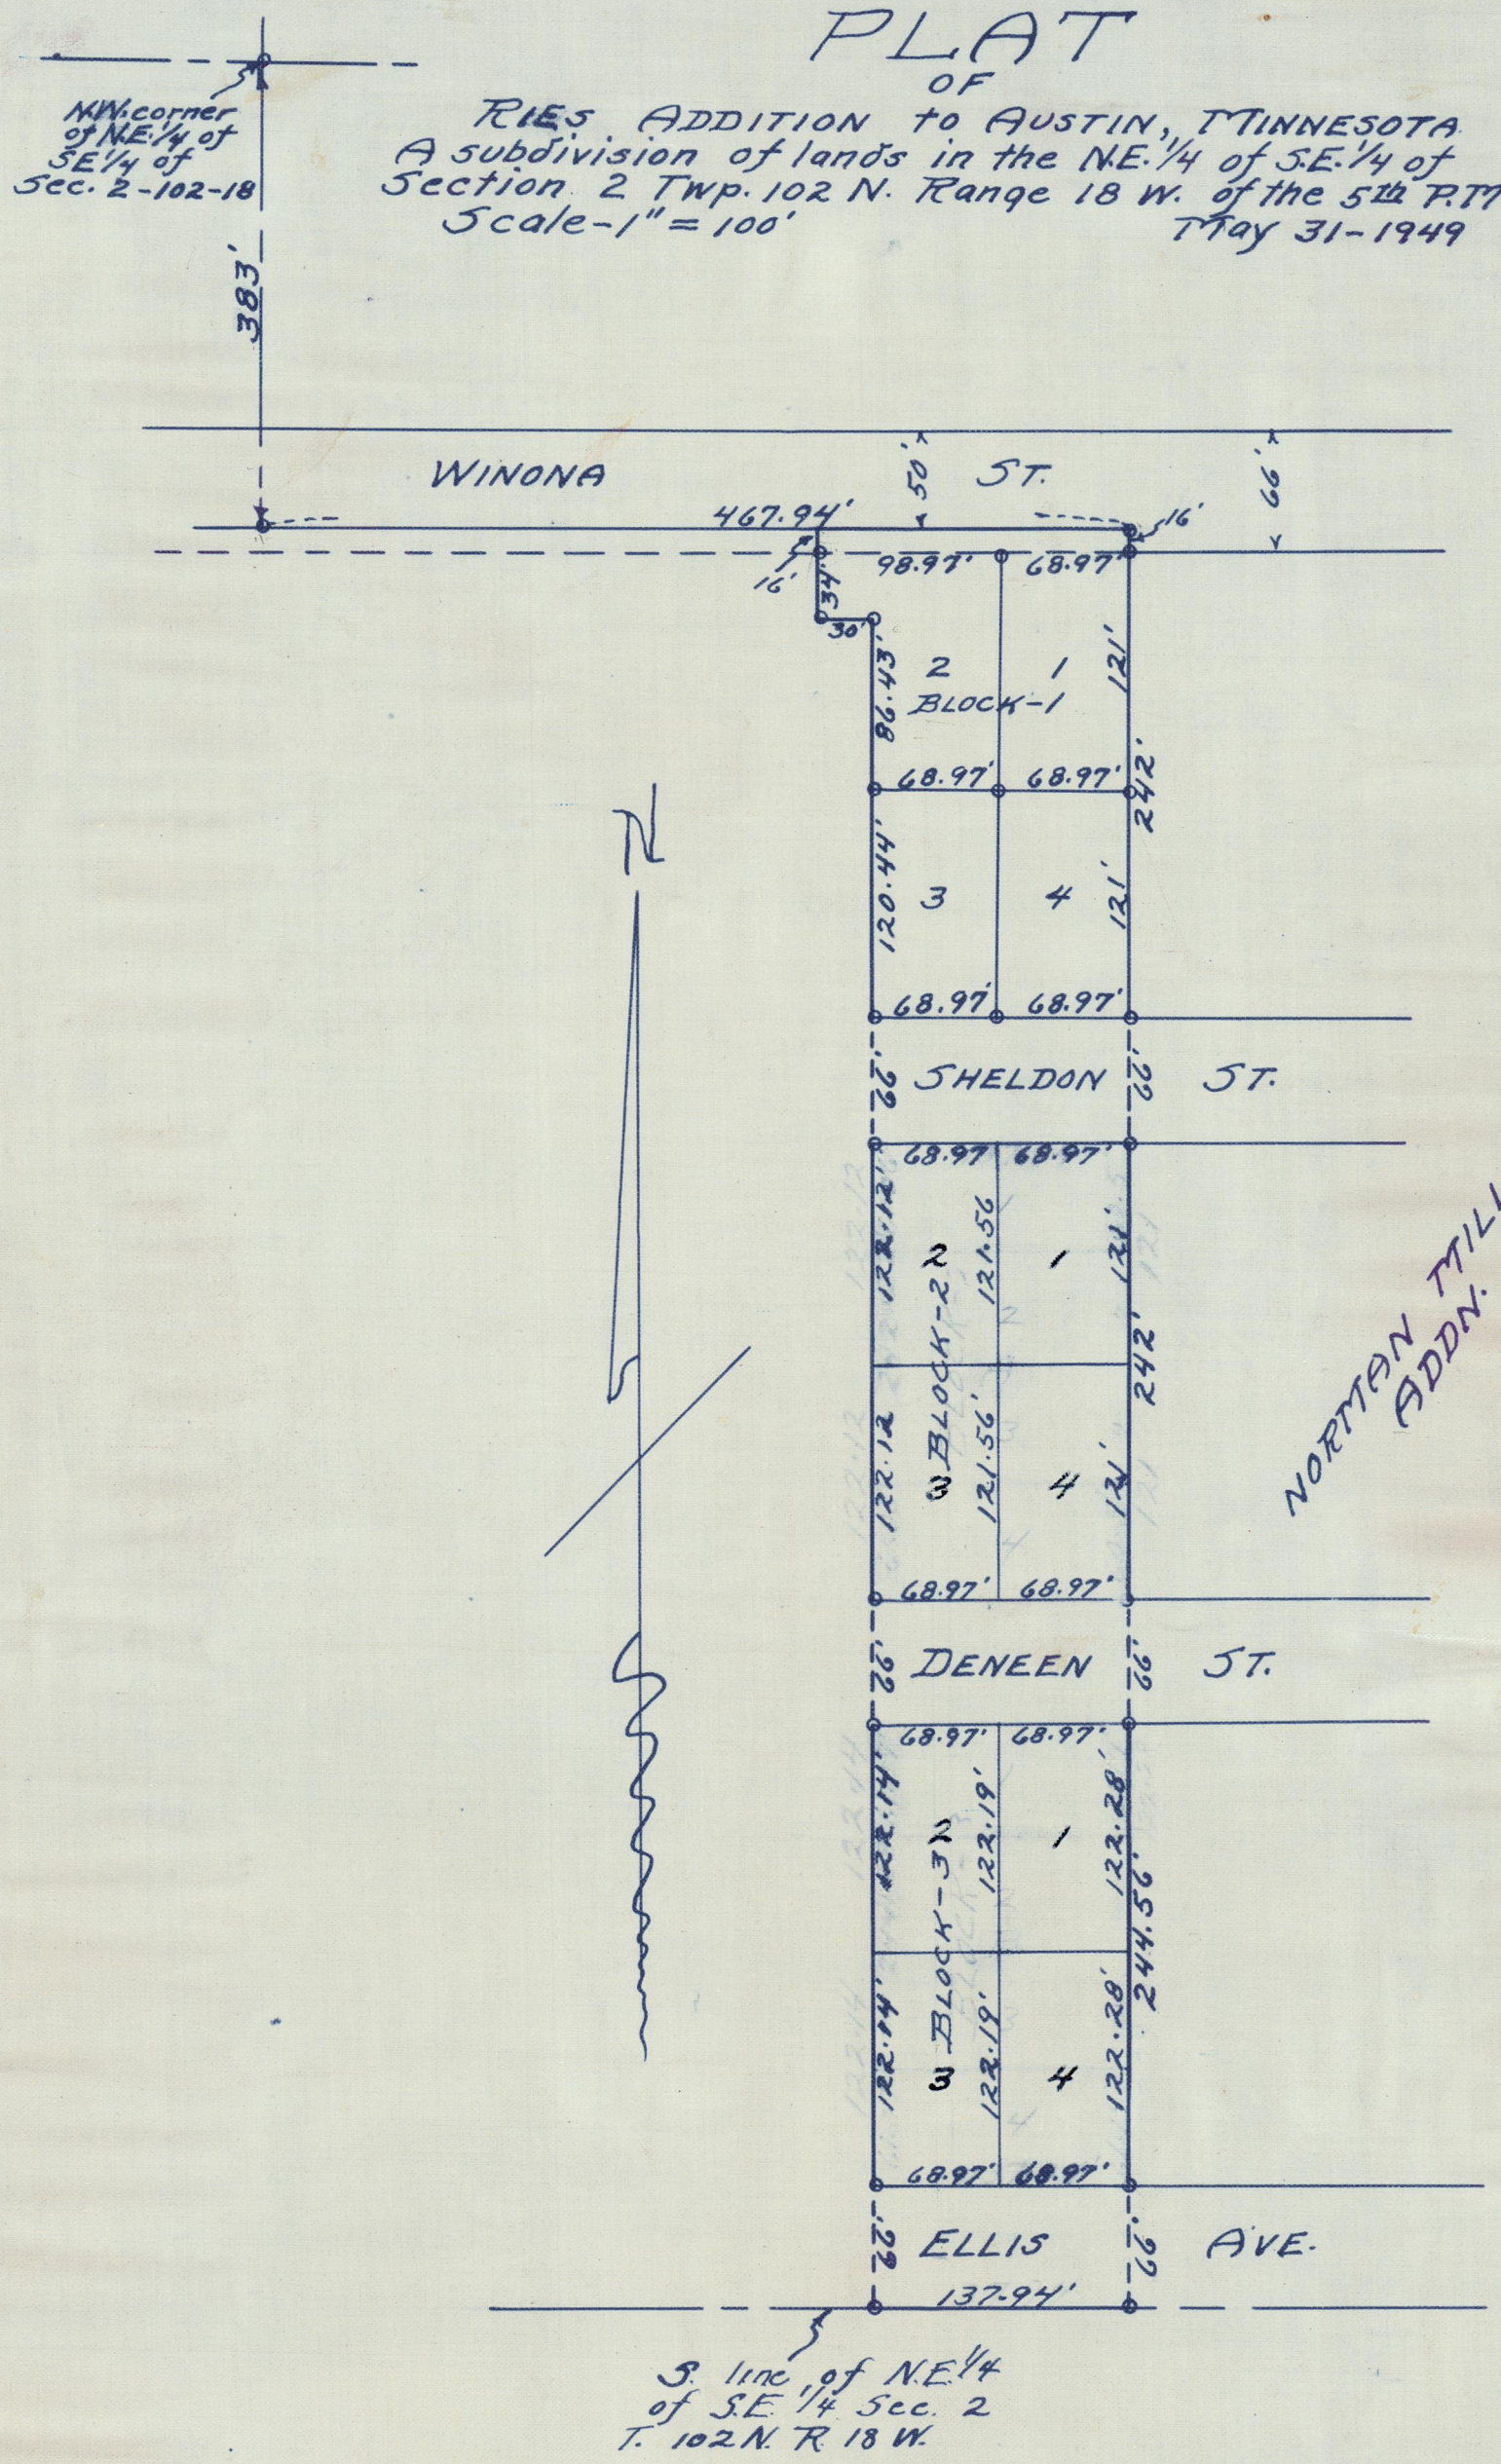

191287

Office of Register of Deeds
Mower County, Minnesota } SS.

I hereby certify that the within instrument was filed for record on the 11 day of Oct A.D. 1949 at 11 o'clock A M. and duly recorded in Book 7 of Plats on page 15.

Carl M. Engen
Register of Deeds

By L V Franklin, Deputy

I hereby certify that taxes for the year 1948 on the land described within are paid.

C. L. Jerry
County Treasurer

Taxes paid and transfer entered this 4 day of Oct 1949

C M. Hubbard
County Auditor.

I hereby certify that this survey, plan, or report was prepared by me or under my direct supervision and that I am a duly Registered Land Surveyor under the laws of the State of Minnesota.

L. H. Edison

Date May 31-1949 Reg. No. 432

FOR RESOLUTION, SURVEYOR'S CERTIFICATE AND DEDICATION CERTIFICATE, SEE BOOK W OF MISCL., PAGE 463