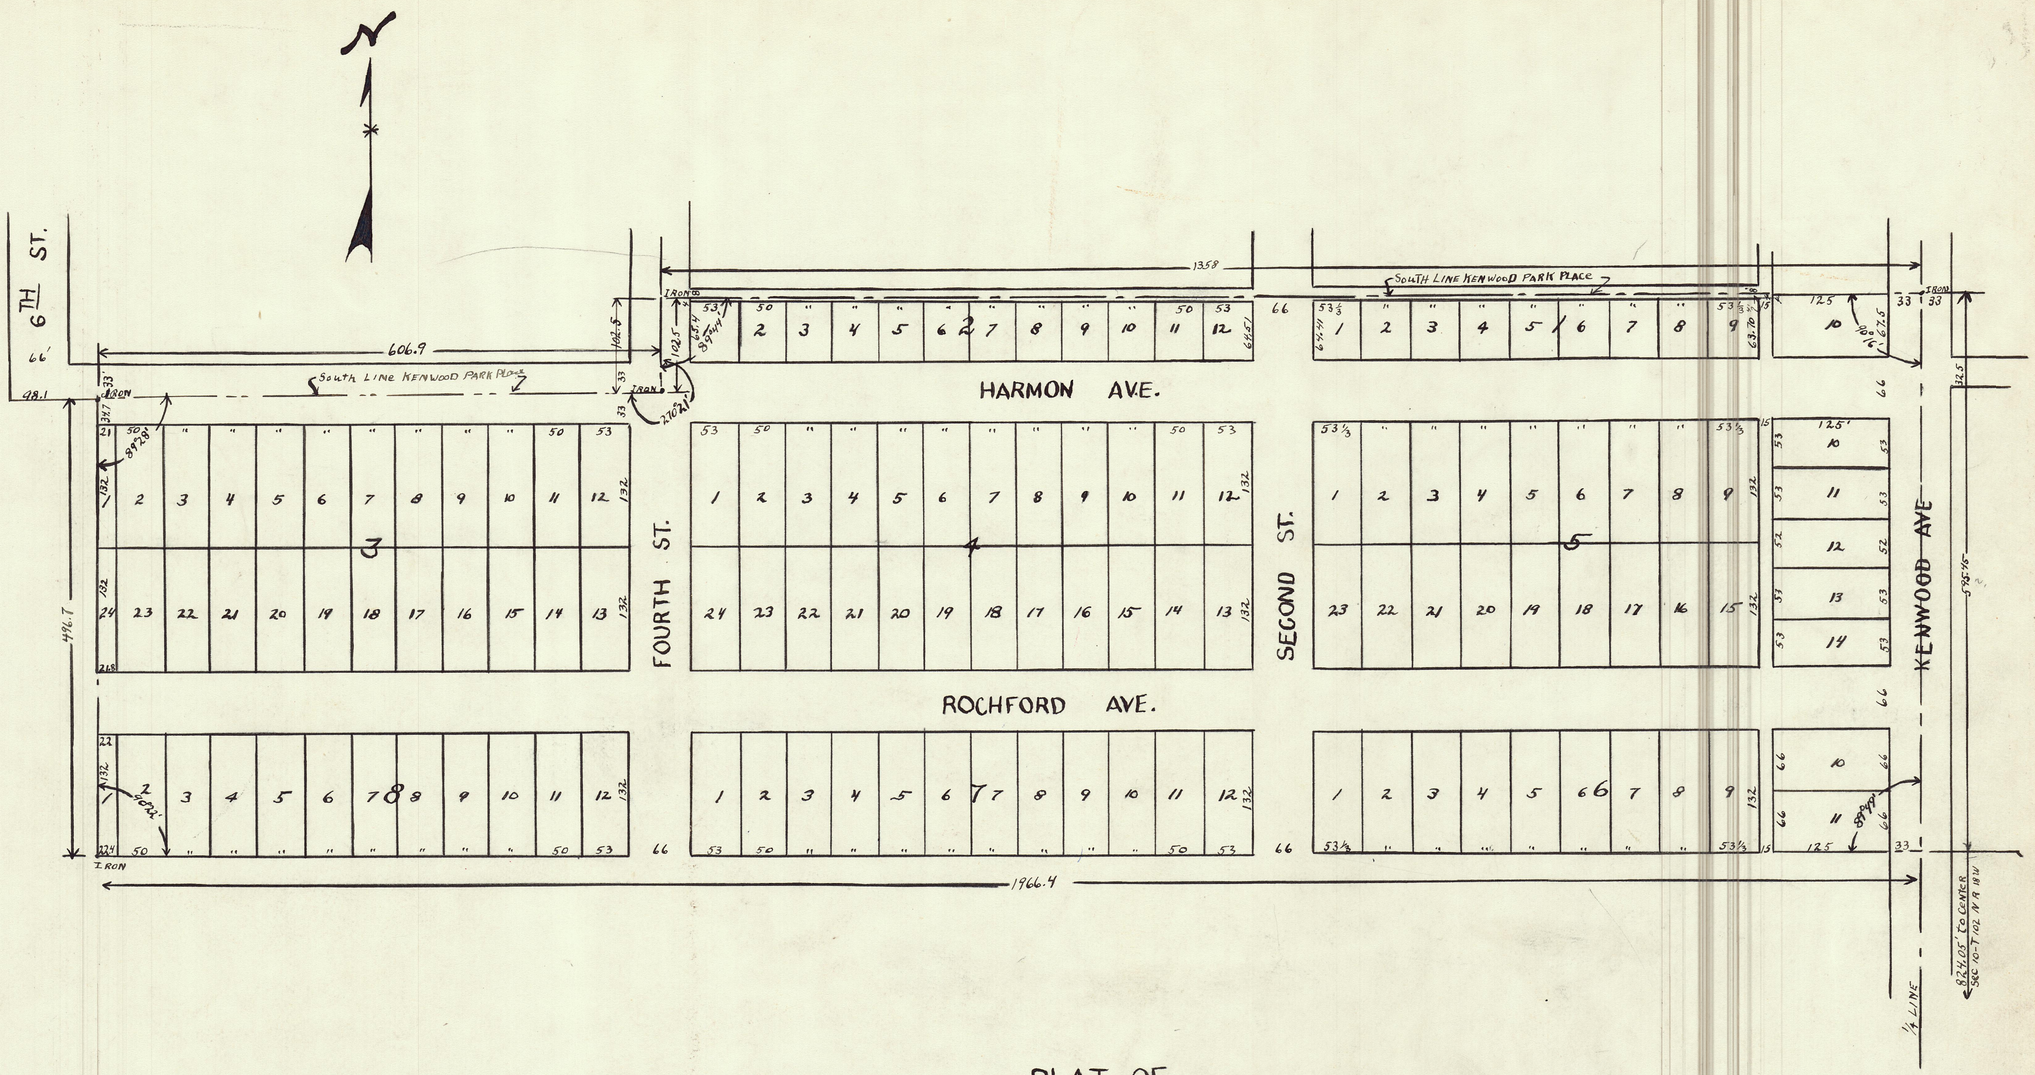


PLAT OF
ROCHFORD ADDITION
TO THE
CITY OF AUSTIN, MINNESOTA

MARTIN BUSTAD, OWNER

SCALE 1"=100' MAY 6, 1938

R. L. Gordon.
Reg. Land Surveyor

Dedication
Surveyor's
City Recorder's
} Certificate
See "R" of Miscel.
Page 328.

Office of Register of Deeds } ss.
Mower County, Minnesota

I hereby certify that the within instrument was filed for record on the 30 day of July A. D. 1938 at 10:30 o'clock A. M. and duly recorded in Book 5 of Plats on page 2

Geo. L. Jennings
Register of Deeds
By Paul Mellenger Deputy

I hereby certify that taxes for the year 1937 on the lands described within are paid.

L. C. Terry
County Treasurer

Taxes paid and transfer entered this 30 day of July 1938
L. M. Hubbard
County Auditor
By ____ Deputy