
ROCHFORD SECOND ADDITION
TO
CITY OF AUSTIN COUNTY OF MOWER
STATE OF MINNESOTA

MARTIN BUSTAD, OWNER

December 7, 1945
Scale :- 1 inch = 100 feet

Surveyed by C.L. Jordan
C.L. Jordan - Registered Civil Engineer & Land Surveyor No. 1815 State of Minnesota

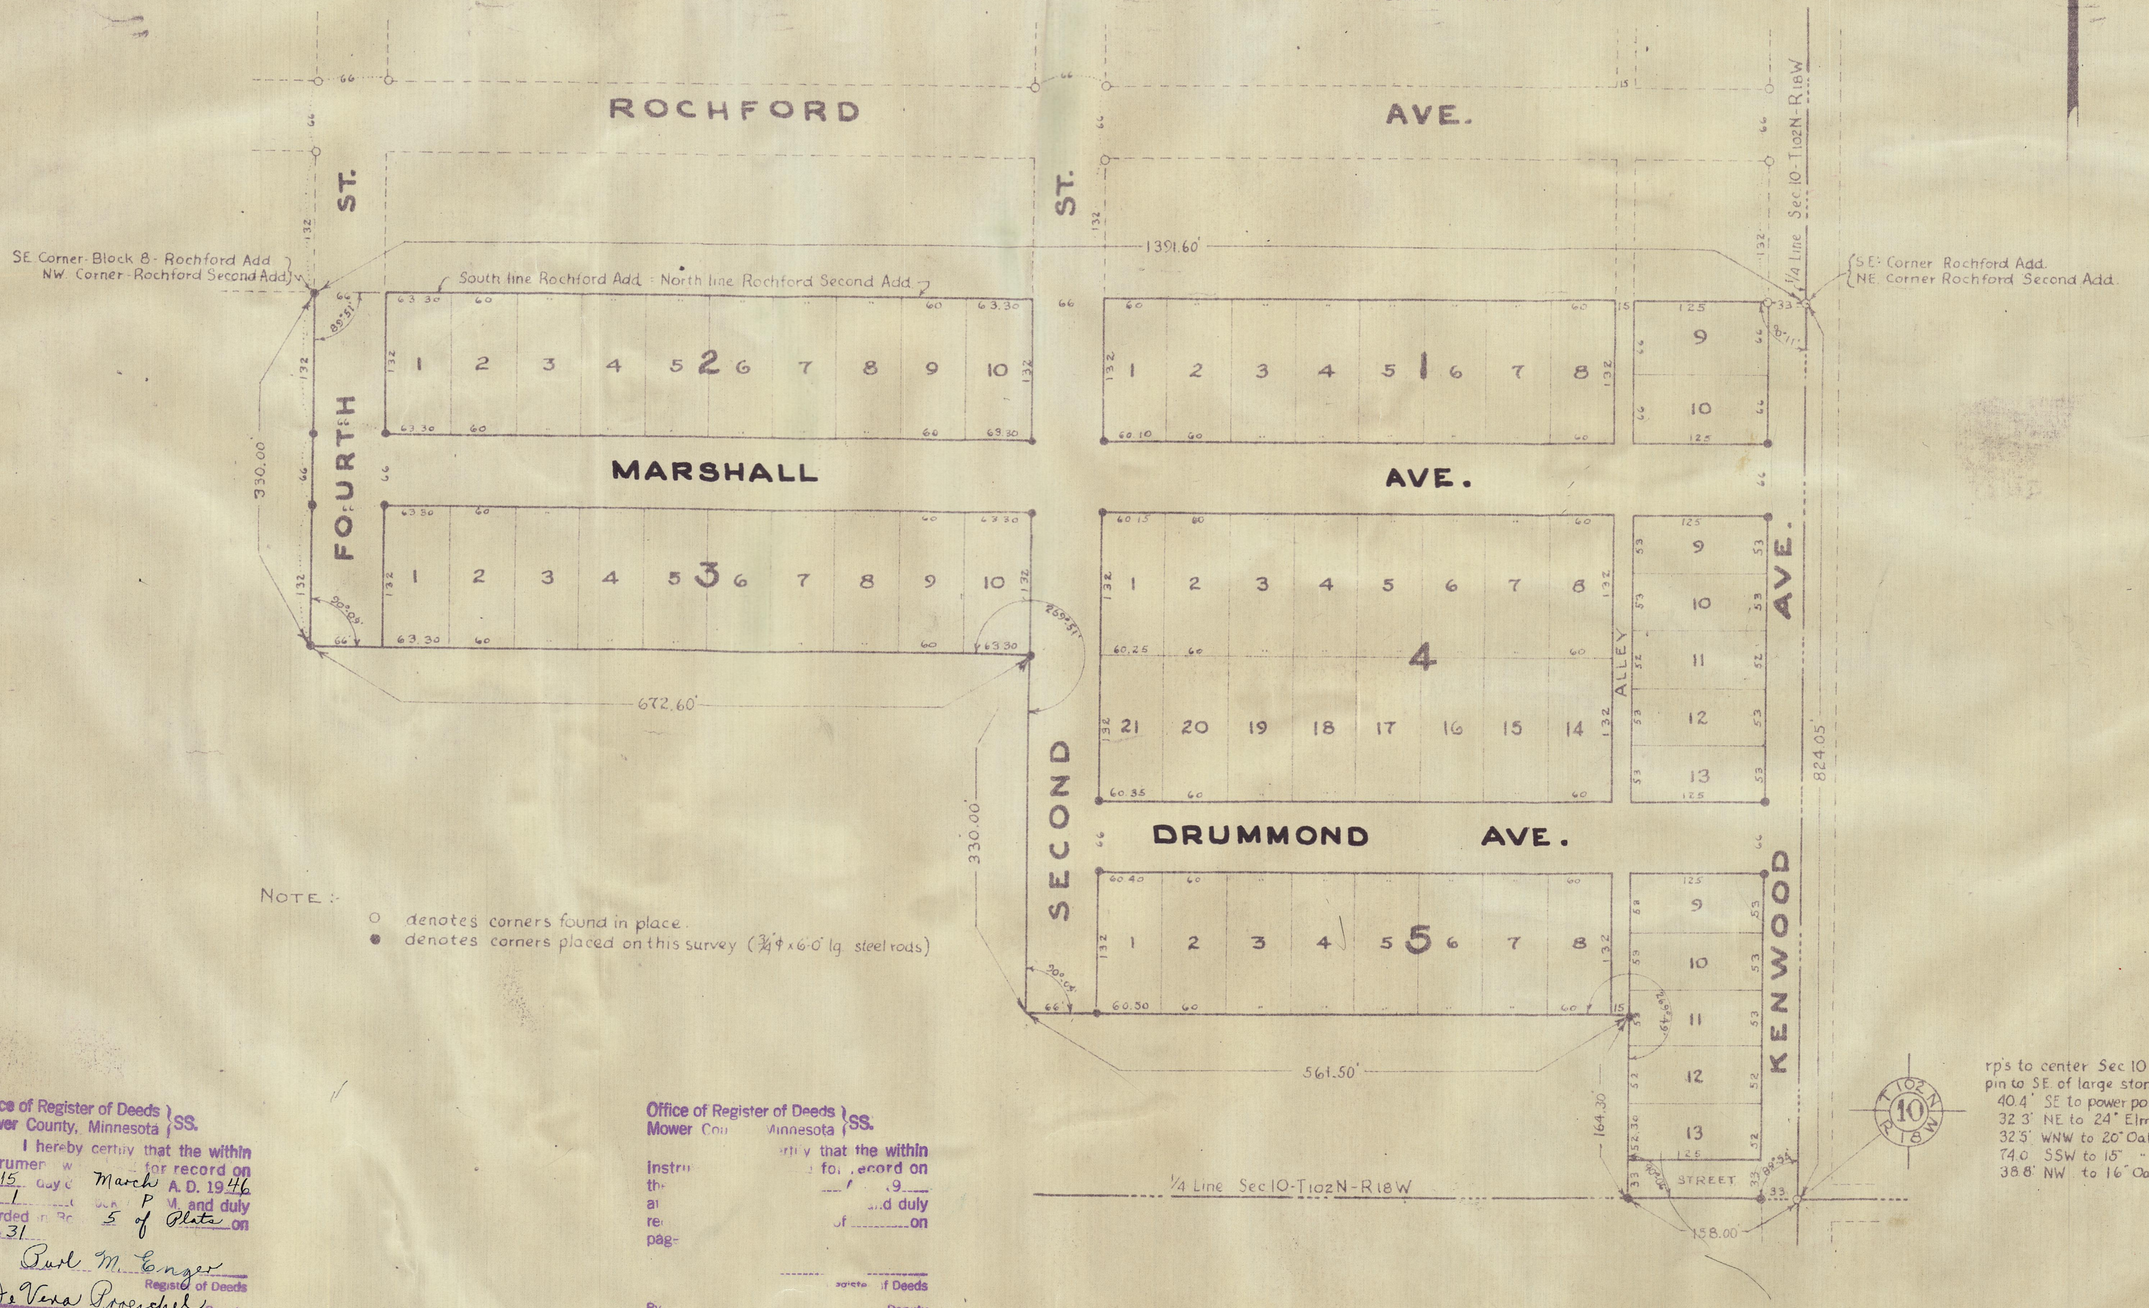

NOTE :-
- o denotes corners found in place.
- • denotes corners placed on this survey (¾" x 6'-0" lg. steel rods)

T102N R18W 10

rp's to center Sec 10 - Inp. iron pin to SE of large stone
40.4' SE to power pole - face
32.3' NE to 24" Elm - " "
32.5' WNW to 20" Oak - " "
74.0' SSW to 15" " - " "
38.8' NW to 16" Oak - face

Office of Register of Deeds } SS.
Mower County, Minnesota }
I hereby certify that the within Instrument was filed for record on the 15 day of March A.D. 1946 at 1 o'clock P M. and duly recorded in Book 5 of Plats on page 31
Burl M. Enger
Register of Deeds
By Dr Vera Proeschel, Deputy

Office of Register of Deeds } SS.
Mower County, Minnesota }
I hereby certify that the within Instrument was filed for record on the ____ day of ____ A.D. 19__ at ____ o'clock ____ M. and duly recorded in Book ____ of ____ on page ____
_____ Register of Deeds
By _____, Deputy