
PLAT
OF
ROYAL MANOR SUBDIVISION

A Subdivision of land located in the south ½ of the N.W. ¼ of Section 26, T.103 N. R. 18 W. Mower County, Minnesota.

Scale - 1" = 100' Aug. 17, 1957

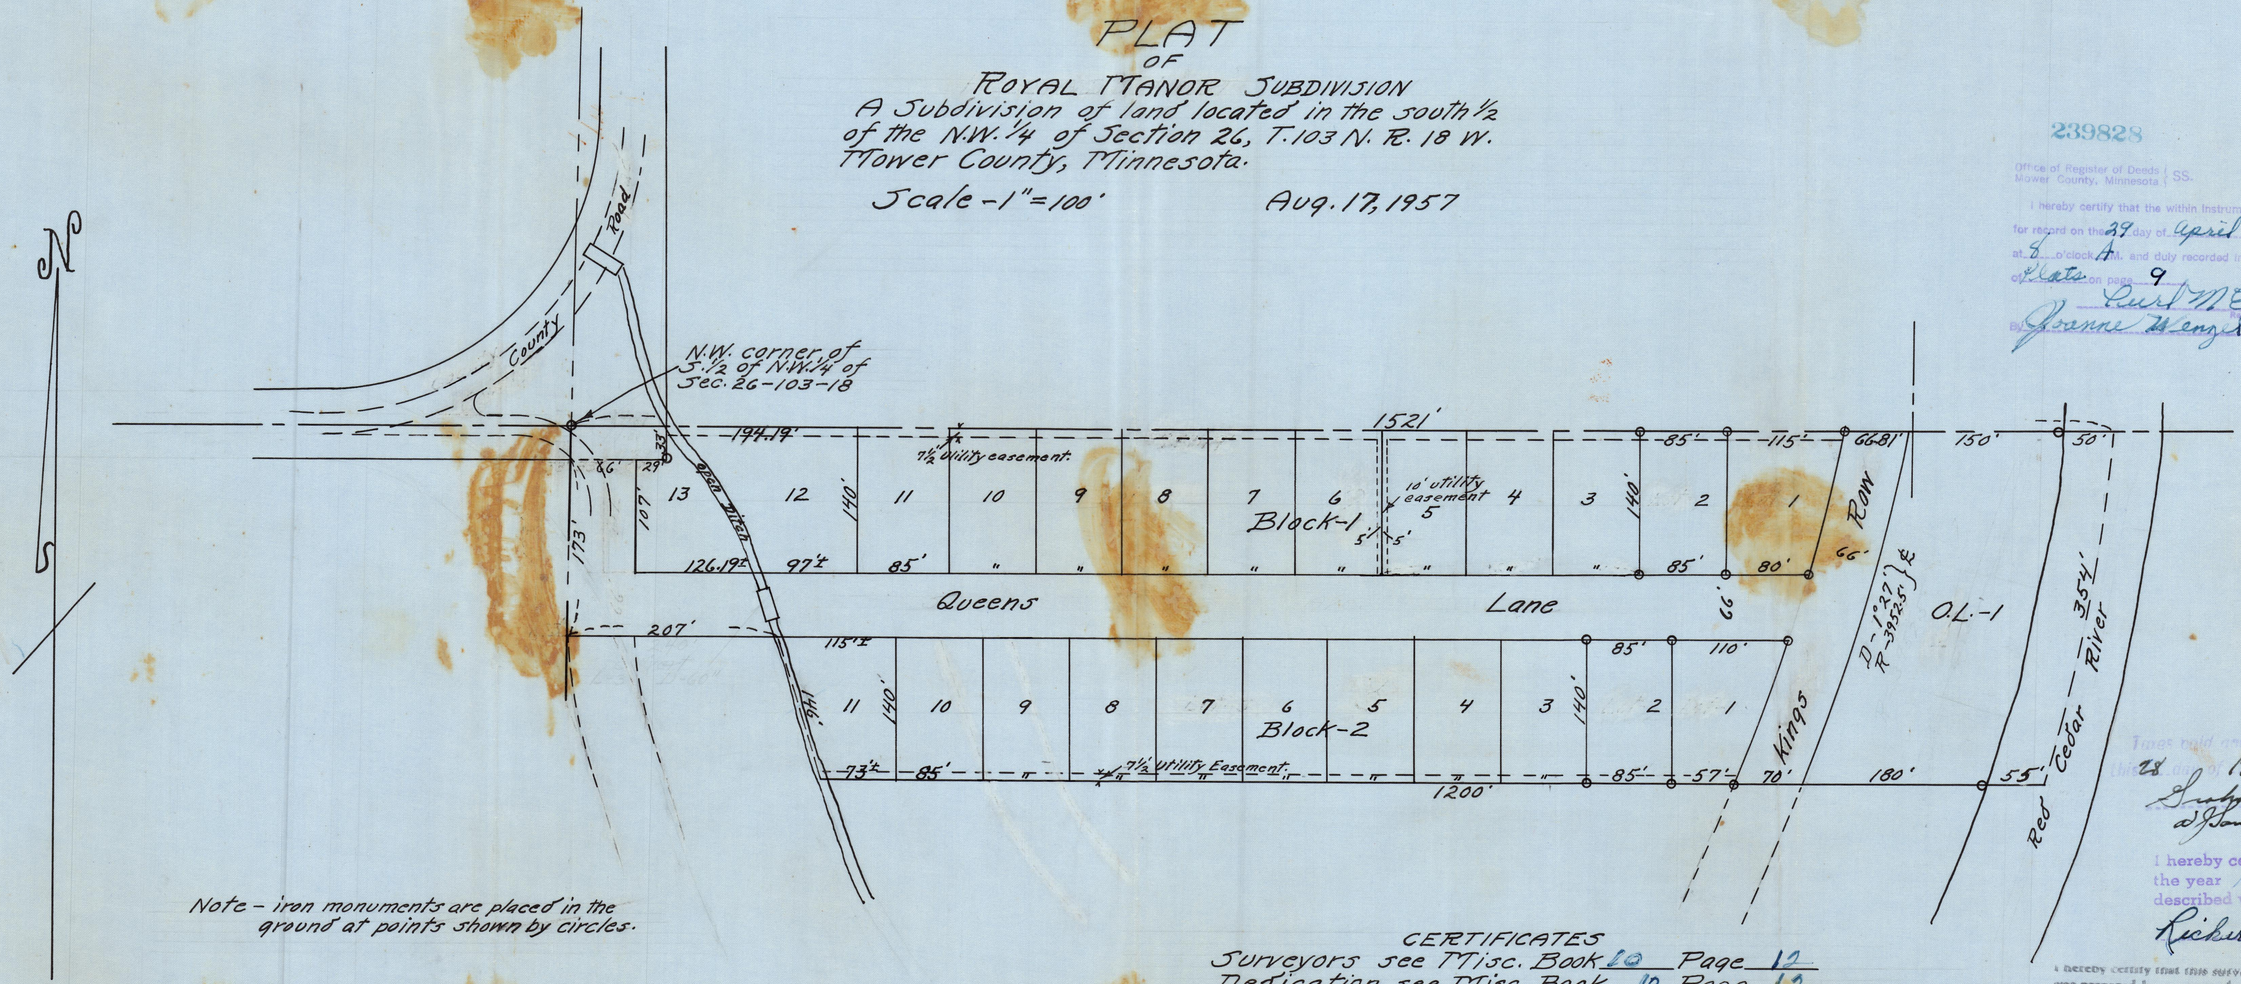

Note - iron monuments are placed in the ground at points shown by circles.

CERTIFICATES

Surveyors see Misc. Book 10 Page 12

Dedication see Misc. Book 10 Page 12

Approvals see Misc. Book 10 Page 12

239828

Office of Register of Deeds } SS.
Mower County, Minnesota }

I hereby certify that the within instrument was filed for record on the 29 day of April A.D., 19 58 at 8 o'clock A m. and duly recorded in Book 9 of Plats on page 9

Kurt M. Engel
Register of Deeds
By Joanne M. Engel, Deputy

28 April 58

Graham K. Yale
Auditor
By J. Sanders
Dep.

I hereby certify that taxes for the year 1957 on the land described within are paid.

Richard H. Peterson
County Treasurer

I hereby certify that this survey, plan, or report was prepared by me or under my direct supervision and that I am a duly Registered Land Surveyor under the laws of the State of Minnesota.

L. H. Edison

Date Aug. 17-57 Reg. No. 432