

SACRED HEART ADDITION


A REPLAT OF OUTLOT 36 & PART OF SUBDIVISION 3 OF OUTLOT 4 AND THE NE1/4 SECTION 9–T102N–R18W

CITY OF AUSTIN COUNTY OF MOWER STATE OF MINNESOTA

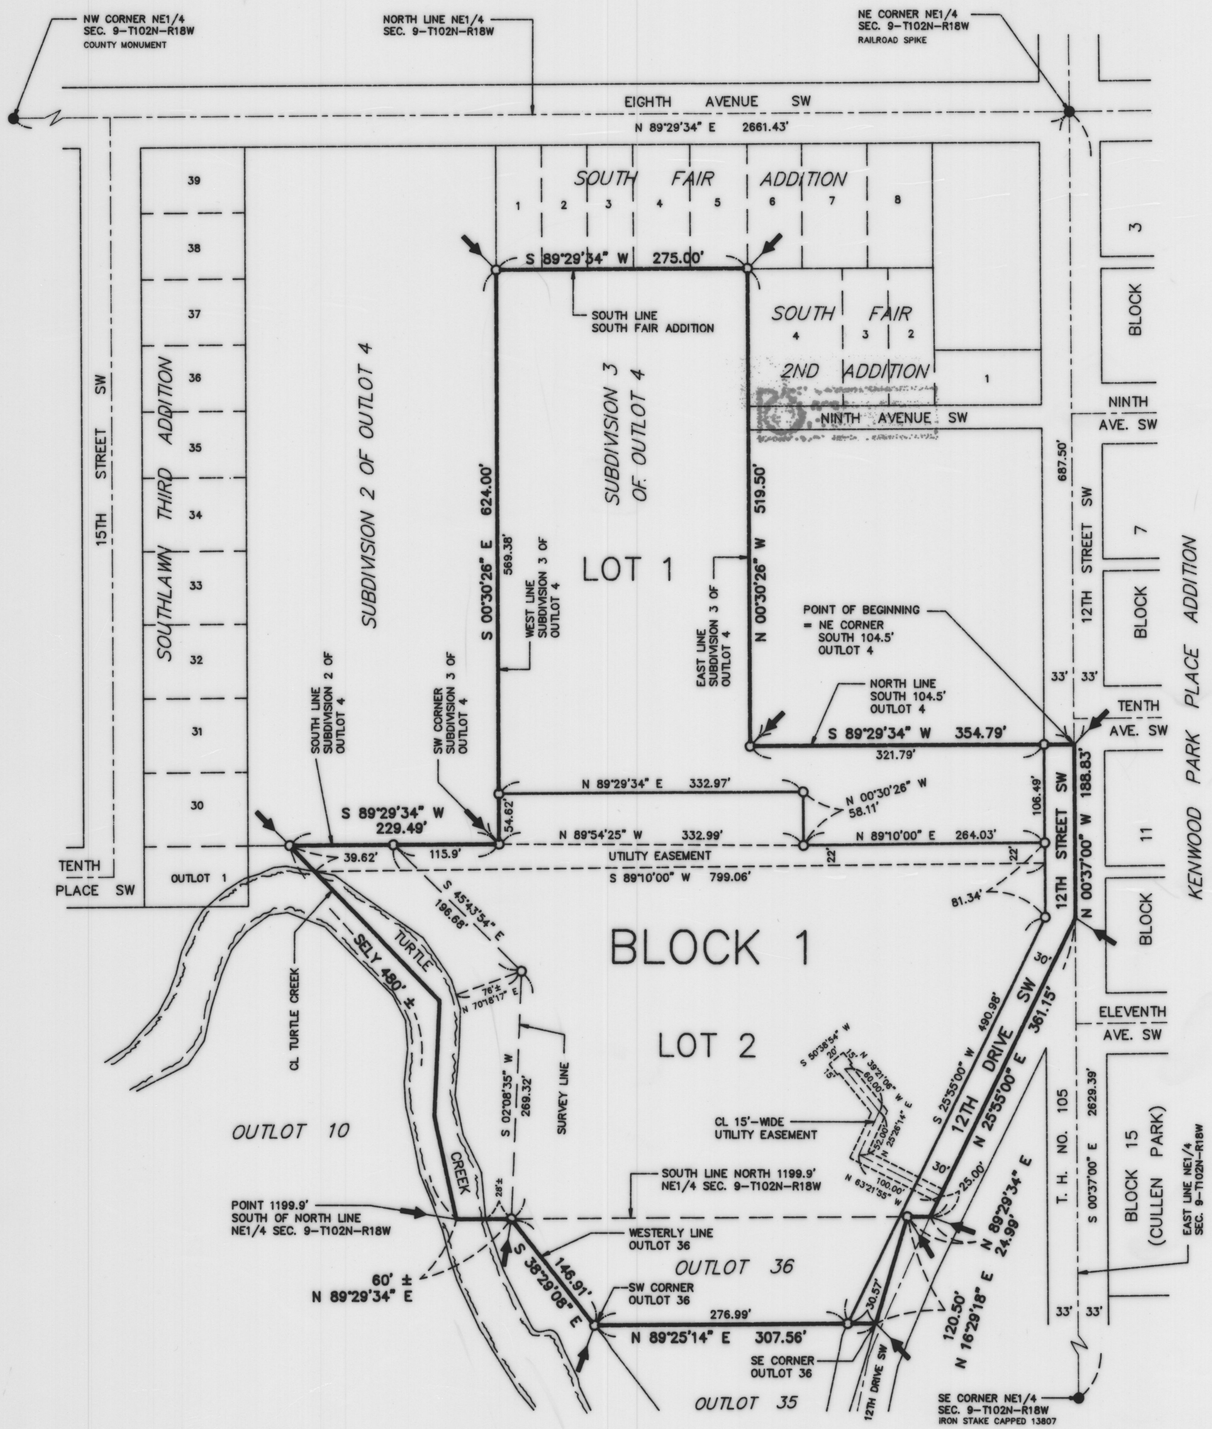

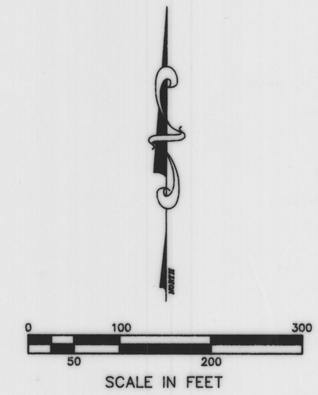

INDEX MAP

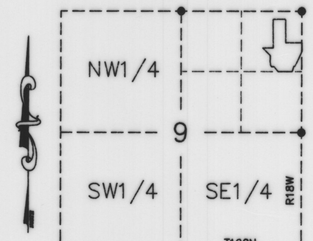

AREA OF REPLAT = 12.0 ACRES ±

LEGEND

- ○ = 5/8" ø x 16" iron stake monument (capped RLS 13807) – Placed
- ● = Iron stake monument – Found
- ⟵ = Subdivision Plat Corner

BASIS OF BEARING SYSTEM :

ALL BEARINGS ARE BASED UPON THE BEARING OF THE EAST LINE OF THE NE1/4 SECTION 9–T102N–R18W, WHICH IS ASSUMED TO BE NORTH 00°37'00" WEST.

JONES, HAUGH & SMITH INC
CONSULTING ENGINEERS & LAND SURVEYORS
515 SOUTH WASHINGTON AVENUE
ALBERT LEA, MINNESOTA 56007

MARCH 1996

DRAWN BY GENE E. BUHR, EIT