

SEVEN SPRINGS THIRD ADDITION

A REPLAT OF OUTLOT 2, IN THE PLAT OF OUTLOTS IN THE N1/2 SE1/4 SECTION 32-T103N-R18W
AND IN THE N1/2 SE1/4 SECTION 32-T103N-R18W
MOWER COUNTY, MINNESOTA

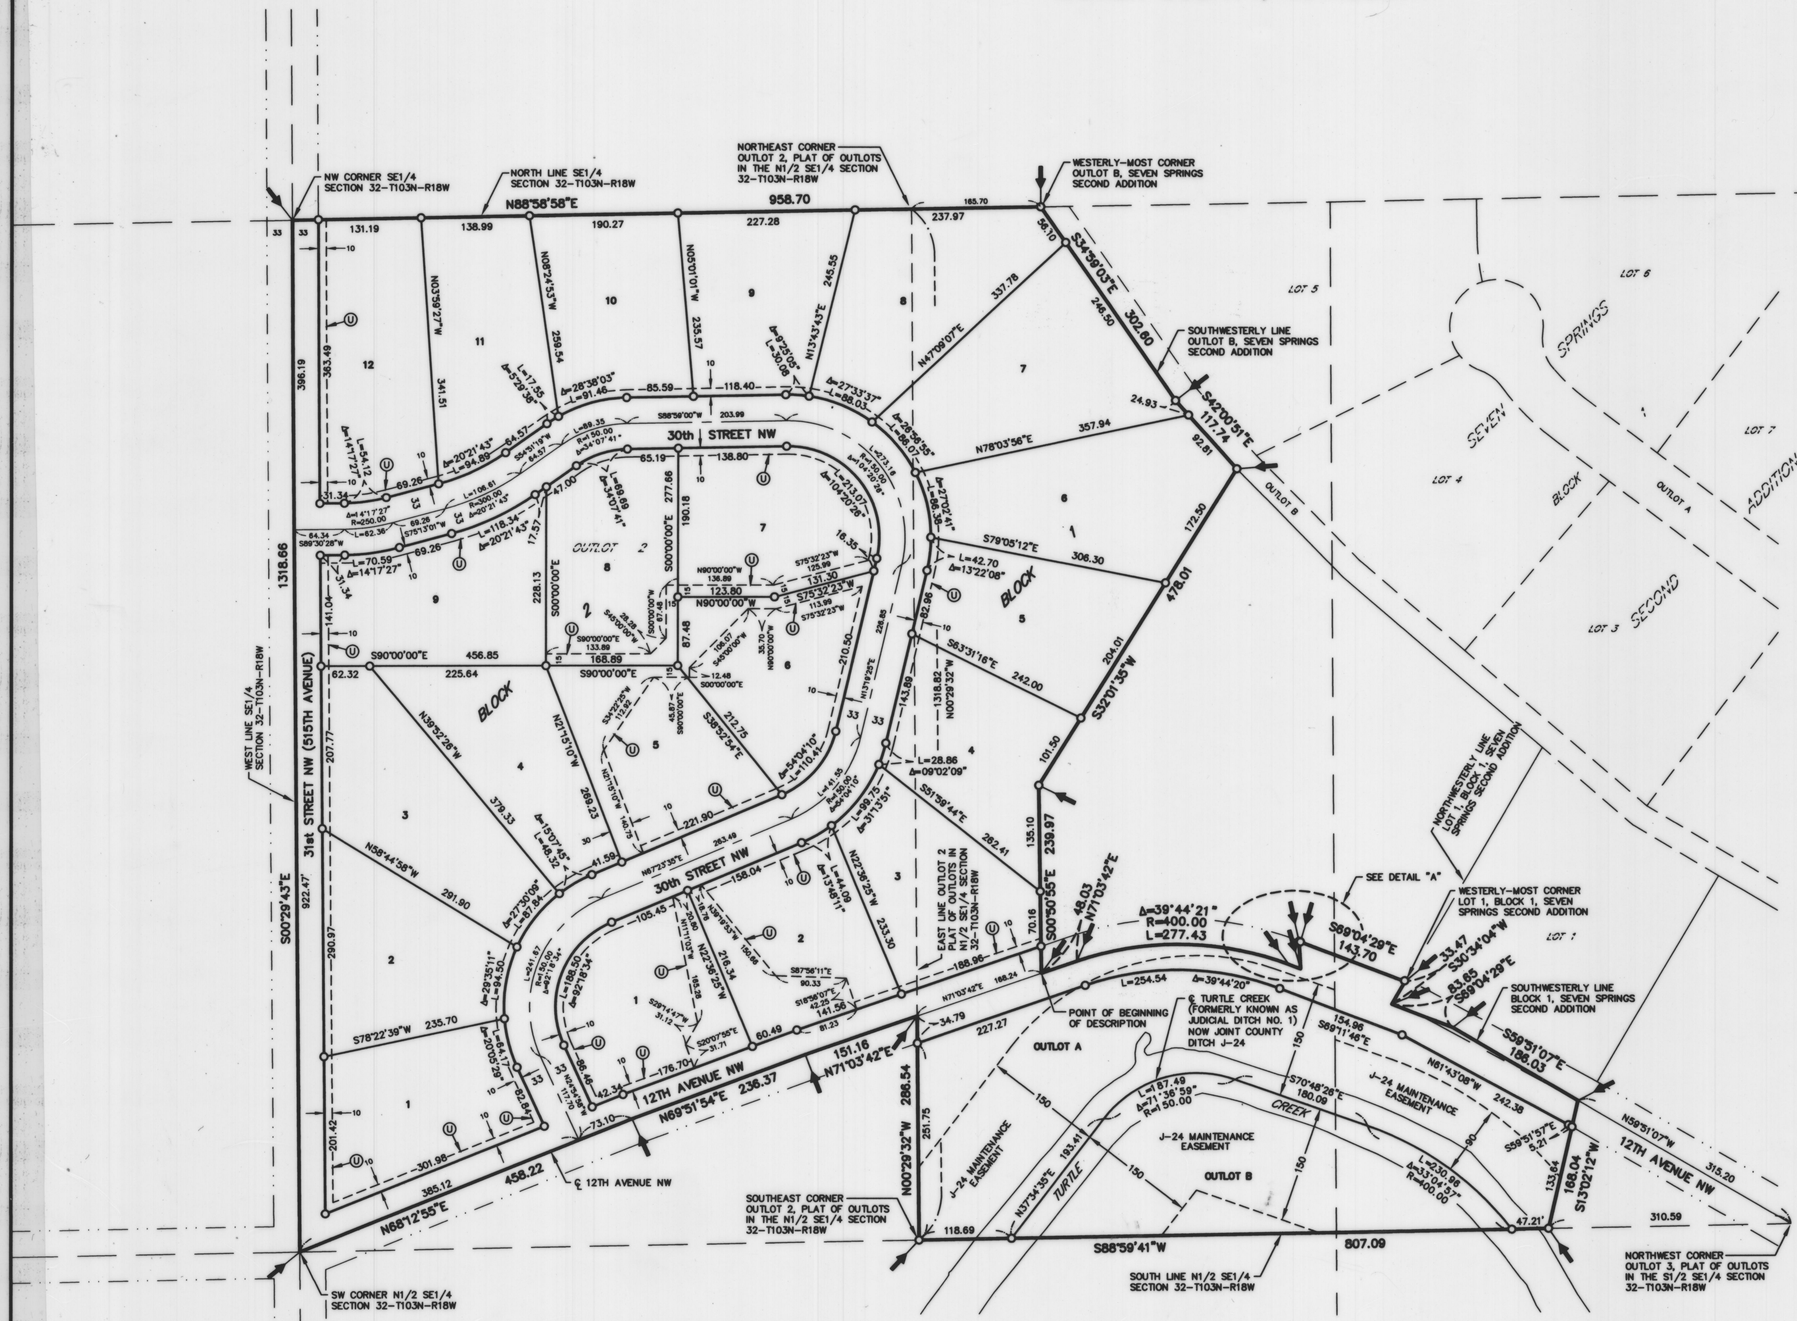

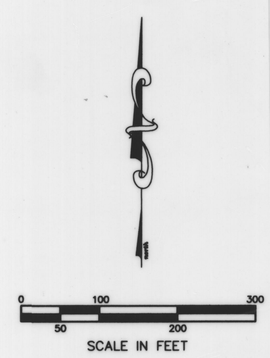

LEGEND

- ○ = 5/8ø X 16" iron stake monument (capped LS13807)-Placed
- ● = Iron stake monument – Found
- = Subdivision Plat Corner
- Ⓤ = Utility Easement
- = Controlled Access
- = 90°00'00"

BASIS OF BEARING SYSTEM :

ALL BEARINGS ARE BASED UPON THE BEARING OF THE NORTH LINE OF THE SE1/4 SECTION 32-T103N-R18W WHICH IS ASSUMED TO BE NORTH 88°59'00" EAST.

JONES, HAUGH & SMITH INC
CONSULTING ENGINEERS & LAND SURVEYORS
515 SOUTH WASHINGTON AVENUE
ALBERT LEA, MINNESOTA 56007

AUGUST 2007
DRAWN BY ERIC MILLER
06-560FP.DWG