AUDITORS PLAT
OF
The subdivision of the unplatted acreage of Block-6 Slavins Addition to Austin, Minnesota.
Scale - 1" = 30'


206824

Office of Register of Deeds } SS.
Mower County, Minnesota }

I hereby certify that the within instrument was filed for record on the 26 day of June A.D. 1952 at 4 o'clock P M. and duly recorded in Book 7 of Plats on page 50

Paul M. Enger
Register of Deeds
By L.V Franklin Deputy

PALTTERS ADDITION

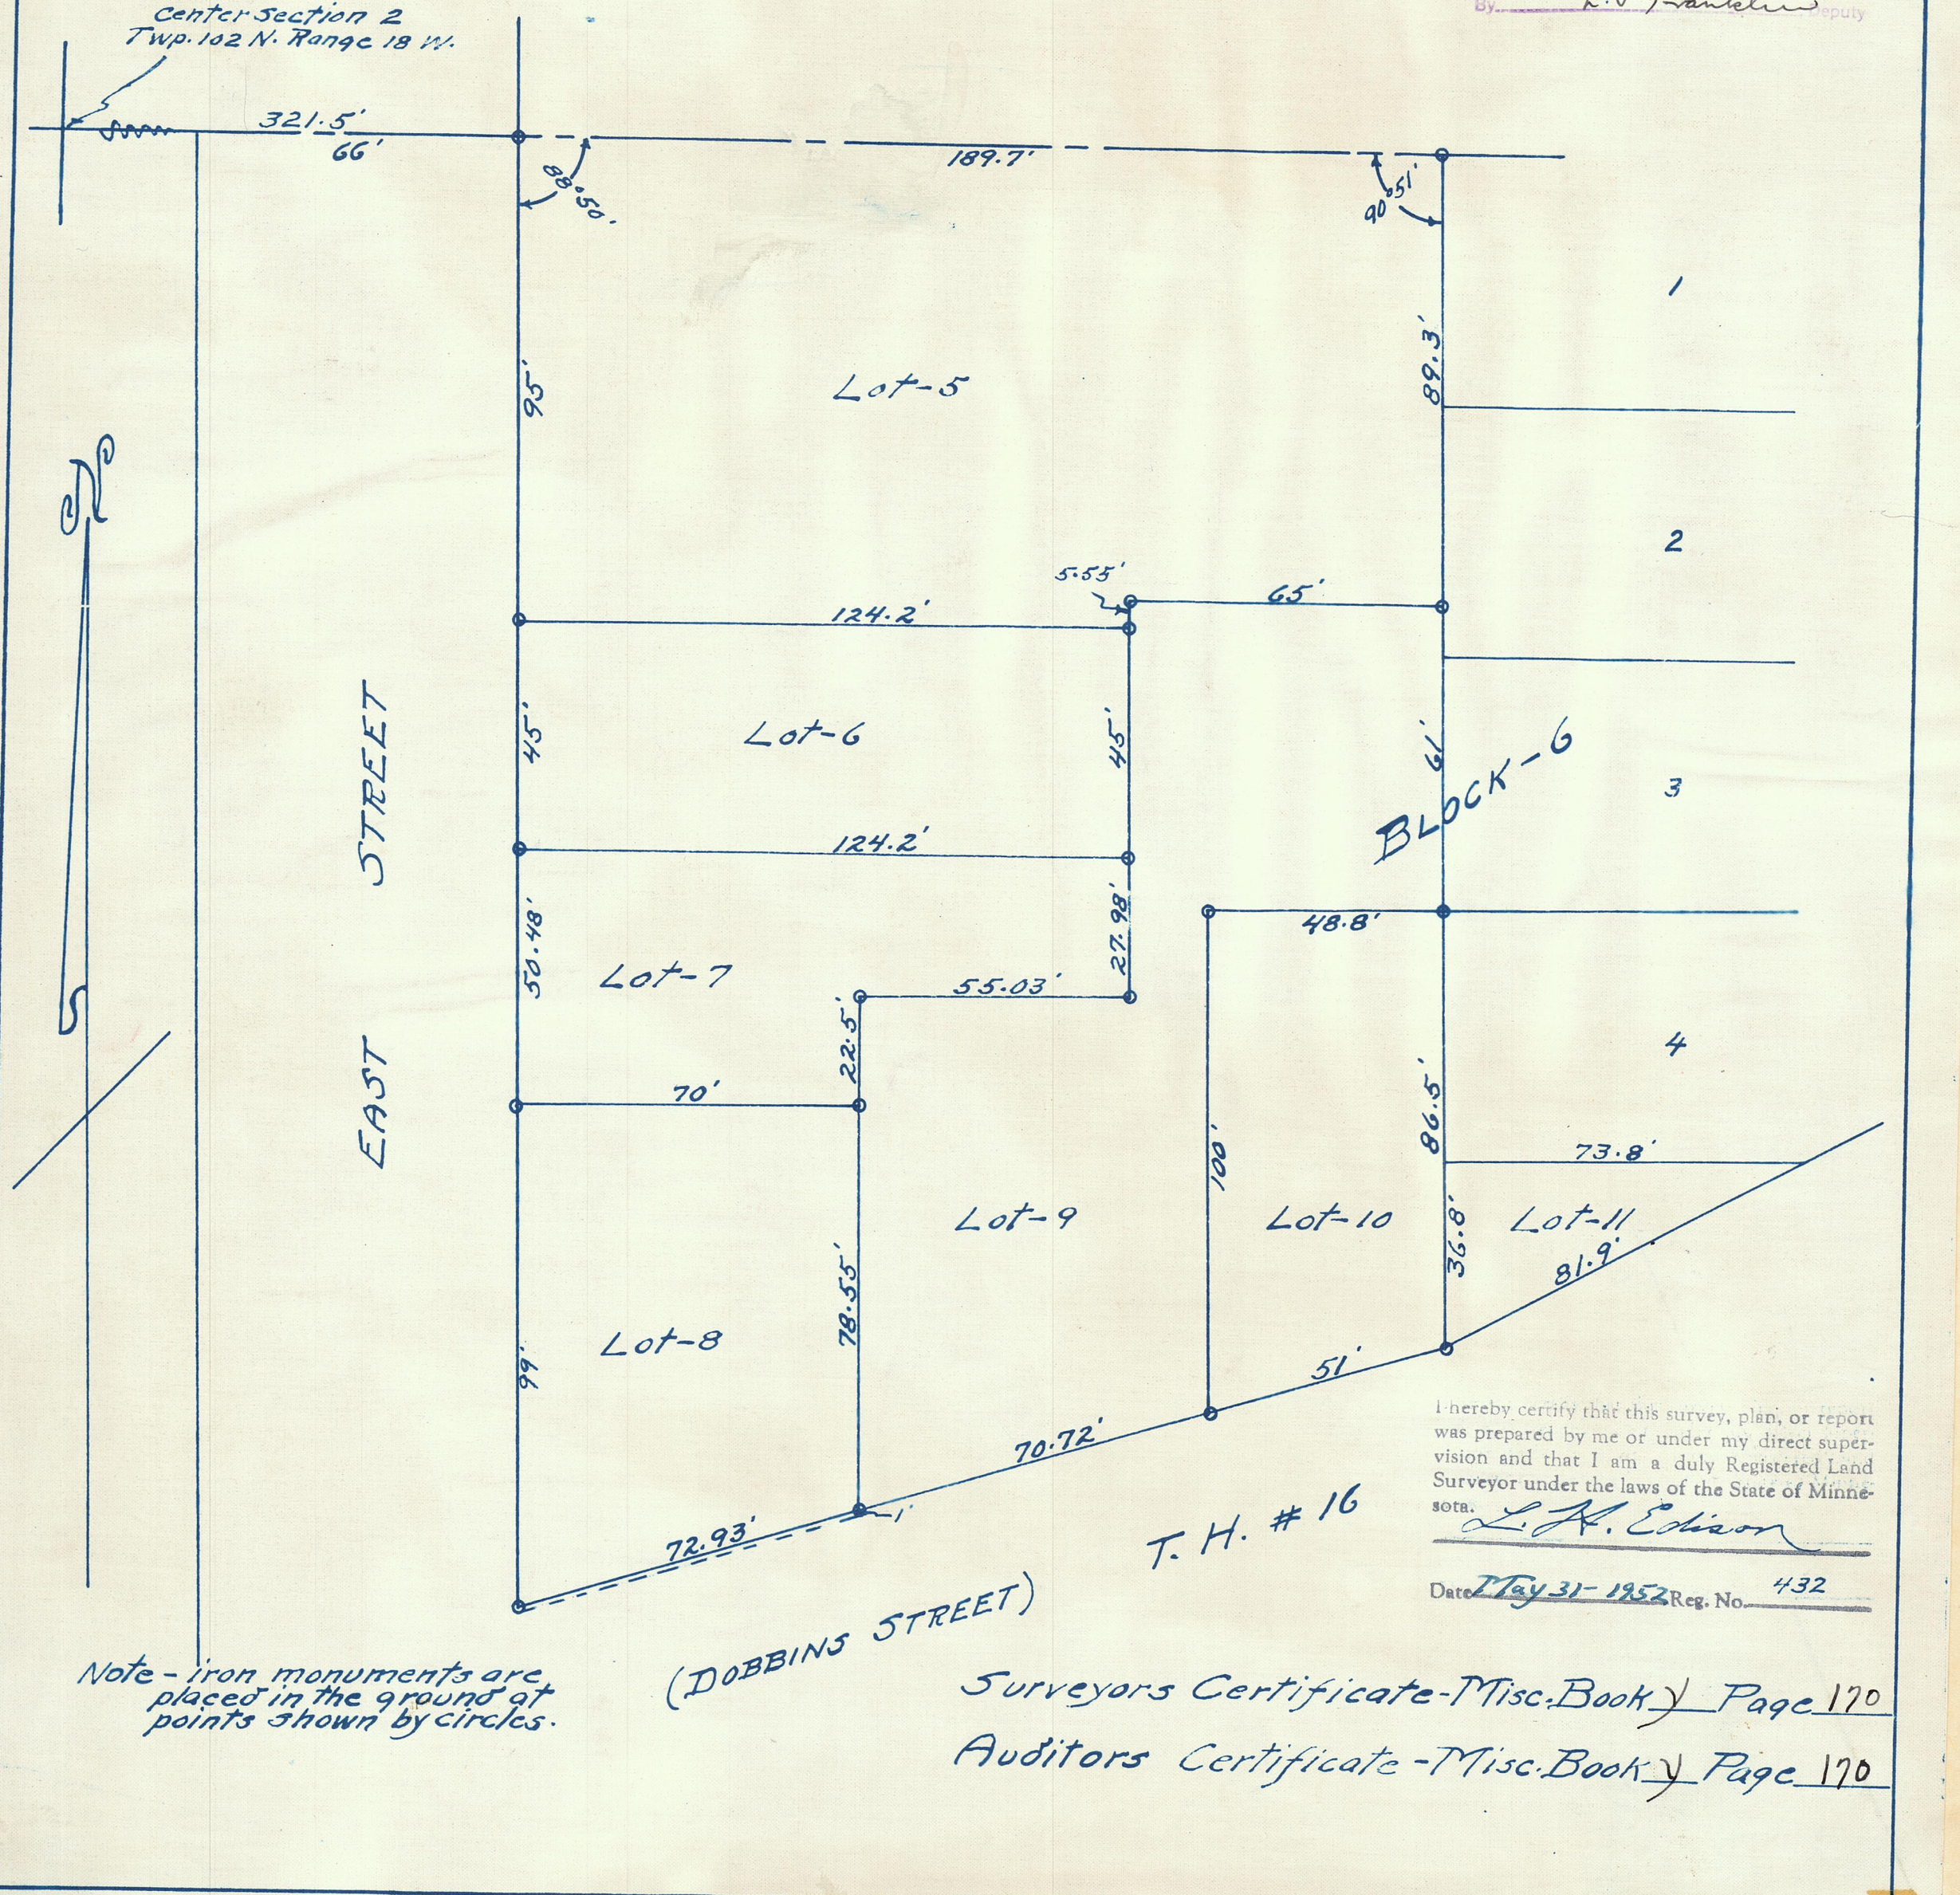

I hereby certify that this survey, plan, or report was prepared by me or under my direct supervision and that I am a duly Registered Land Surveyor under the laws of the State of Minnesota.

L. A. Edison

Date May 31 - 1952 Reg. No. 432

Note - iron monuments are placed in the ground at points shown by circles.

Surveyors Certificate - Misc. Book Y Page 170

Auditors Certificate - Misc. Book Y Page 170