
SOUTHERN HEIGHTS
SECOND ADDITION
in Out Lots Nos. 4 to 6 of Subdivision of Out Lots Nos. 11 to 32 inclusive in the N.E. 1/4 of Sec. 9, T. 102 N. R. 18 W. Mower County, Minnesota.
Scale - 1" = 100' Apr. 18-1958

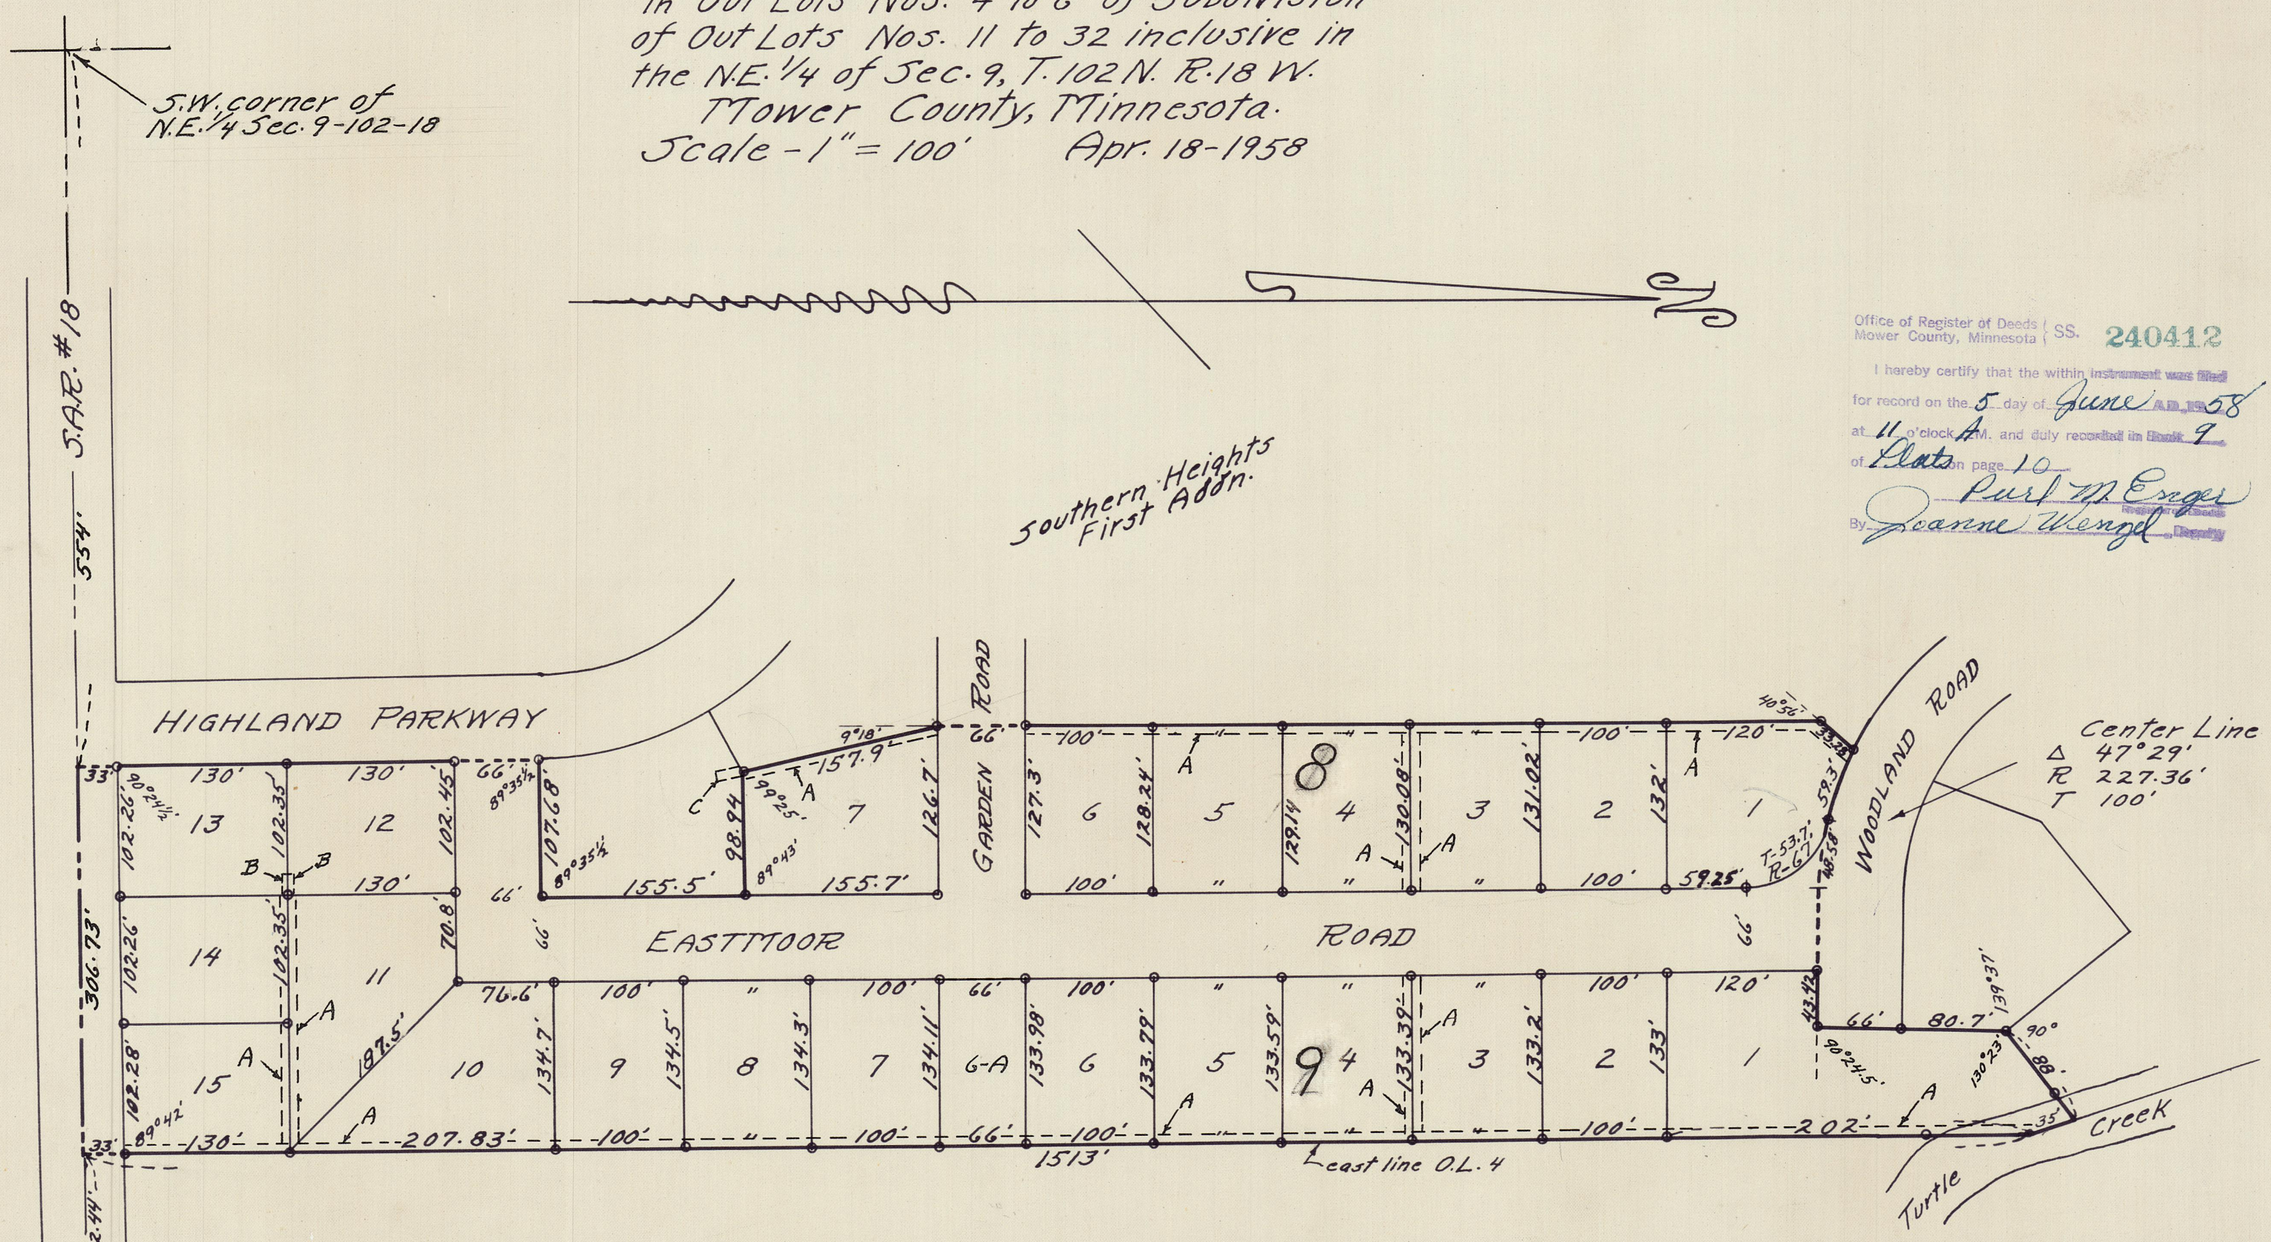

Note - iron monuments are placed in the ground at points shown by circles.

Certificates
Surveyors See Misc. Book 10 Page 147
Dedication See Misc. Book 10 Page 147
Approvals See Misc. Book 10 Page 147

Utility Easement Detail
A width 7½'
B width 2½' length 15'
C width 4' " 15'

Office of Register of Deeds, Mower County, Minnesota } SS. 240412
I hereby certify that the within instrument was filed for record on the 5 day of June AD 1958 at 11 o'clock A.M. and duly recorded in Book 9 of Plats on page 10
Burt M. Engel, Register of Deeds
By Joanne Wiegel, Deputy

I hereby certify that taxes for the year 1957 on the land described within are paid.
Richard K. Peterson, County Treasurer

Taxes paid and transfer entered this 5 day of June 1958
Graham R. Uglik, County Auditor.

Approved June 2 Town of Austin
Claude H. Sayles, Clerk.

I hereby certify that this survey, plan, or report was prepared by me or under my direct supervision and that I am a duly Registered Land Surveyor under the laws of the State of Minnesota.
L. K. Edison
Date Apr. 18, 1958 Reg. No. 432
See correction Certificate in Book 11 of Misc. Page 124
See correction Certificate in Book 11 of Misc. Page 125