
PLAT

OF

SOUTHLAWN FIRST ADDITION to Austin, Minnesota; a subdivision of O.L. 3, and a part of Out Lots-1, and 2, in the N.E. ¼ of Section 9, Twp. 102 N. Range 18 W. Mower County, Minnesota.

Scale-1"=50' Sept. 1, 1955

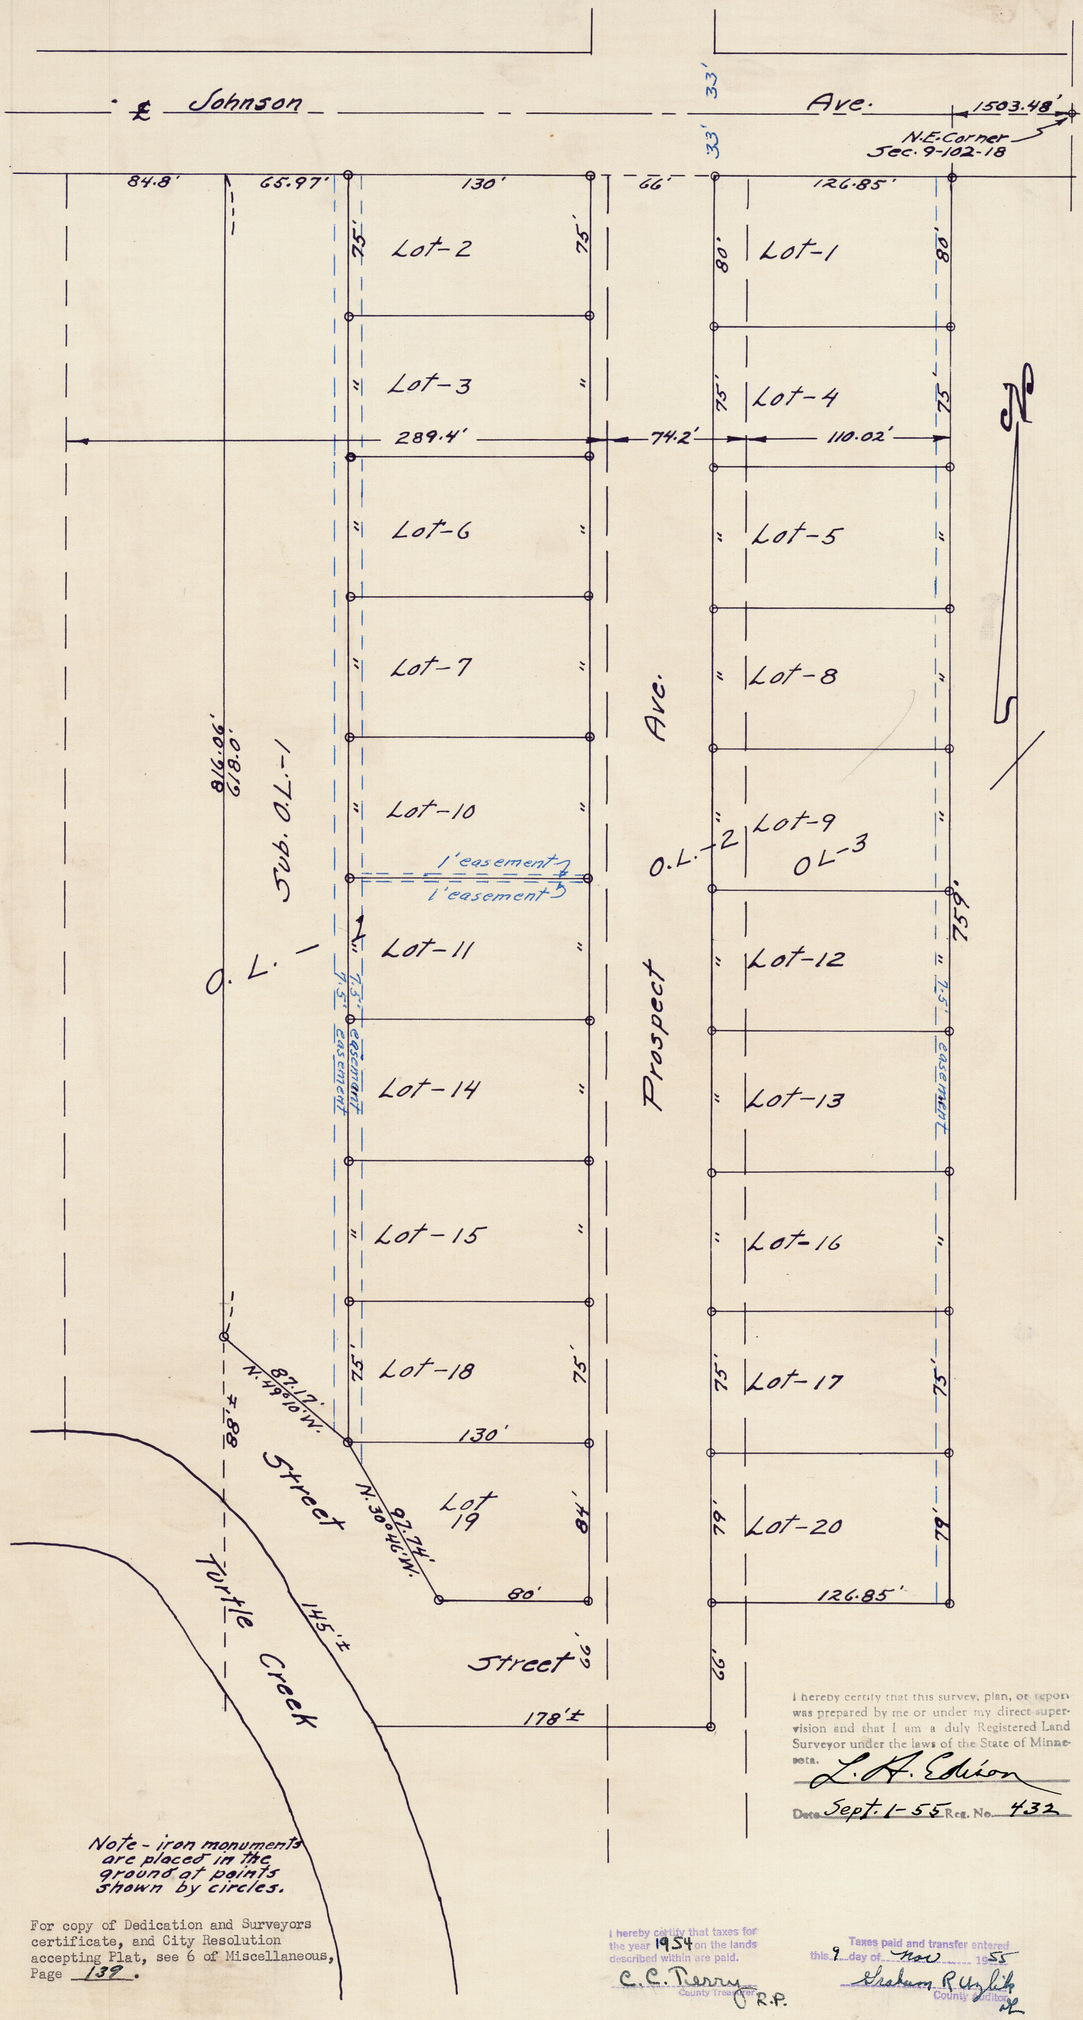

Note - iron monuments are placed in the ground at points shown by circles.

For copy of Dedication and Surveyors certificate, and City Resolution accepting Plat, see 6 of Miscellaneous, Page 139.

I hereby certify that this survey, plan, or report was prepared by me or under my direct supervision and that I am a duly Registered Land Surveyor under the laws of the State of Minnesota.

L. A. Edison

Date Sept. 1-55 Reg. No. 4332

I hereby certify that taxes for the year 1954 on the lands described within are paid.

C. C. Perry
County Treasurer R.P.

Taxes paid and transfer entered this 9 day of Nov. 1955

Graham R. Uzzell
County Auditor

Office of Register of Deeds } SS.
Mower County, Minnesota }

225439

I hereby certify that the within instrument was filed for record on the 9 day of Nov. A.D. 1955 at 12 o'clock M. and duly recorded in Book 5 of Plats on page

Carl M. Enger
Register of Deeds

By Lucille W. Spande
Deputy