
PLAT
OF

SOUTHLAWN SECOND ADDITION to AUSTIN, MINNESOTA; a subdivision of the west 150.77 ft. of Out Lot-1, and the east 233 ft. of Out Lot 34, in the N.E. 1/4 of Section 9, Twp. 102 N. Range 18 W. Mower County, Minnesota.

Scale-1"=50'

May 1, 1958

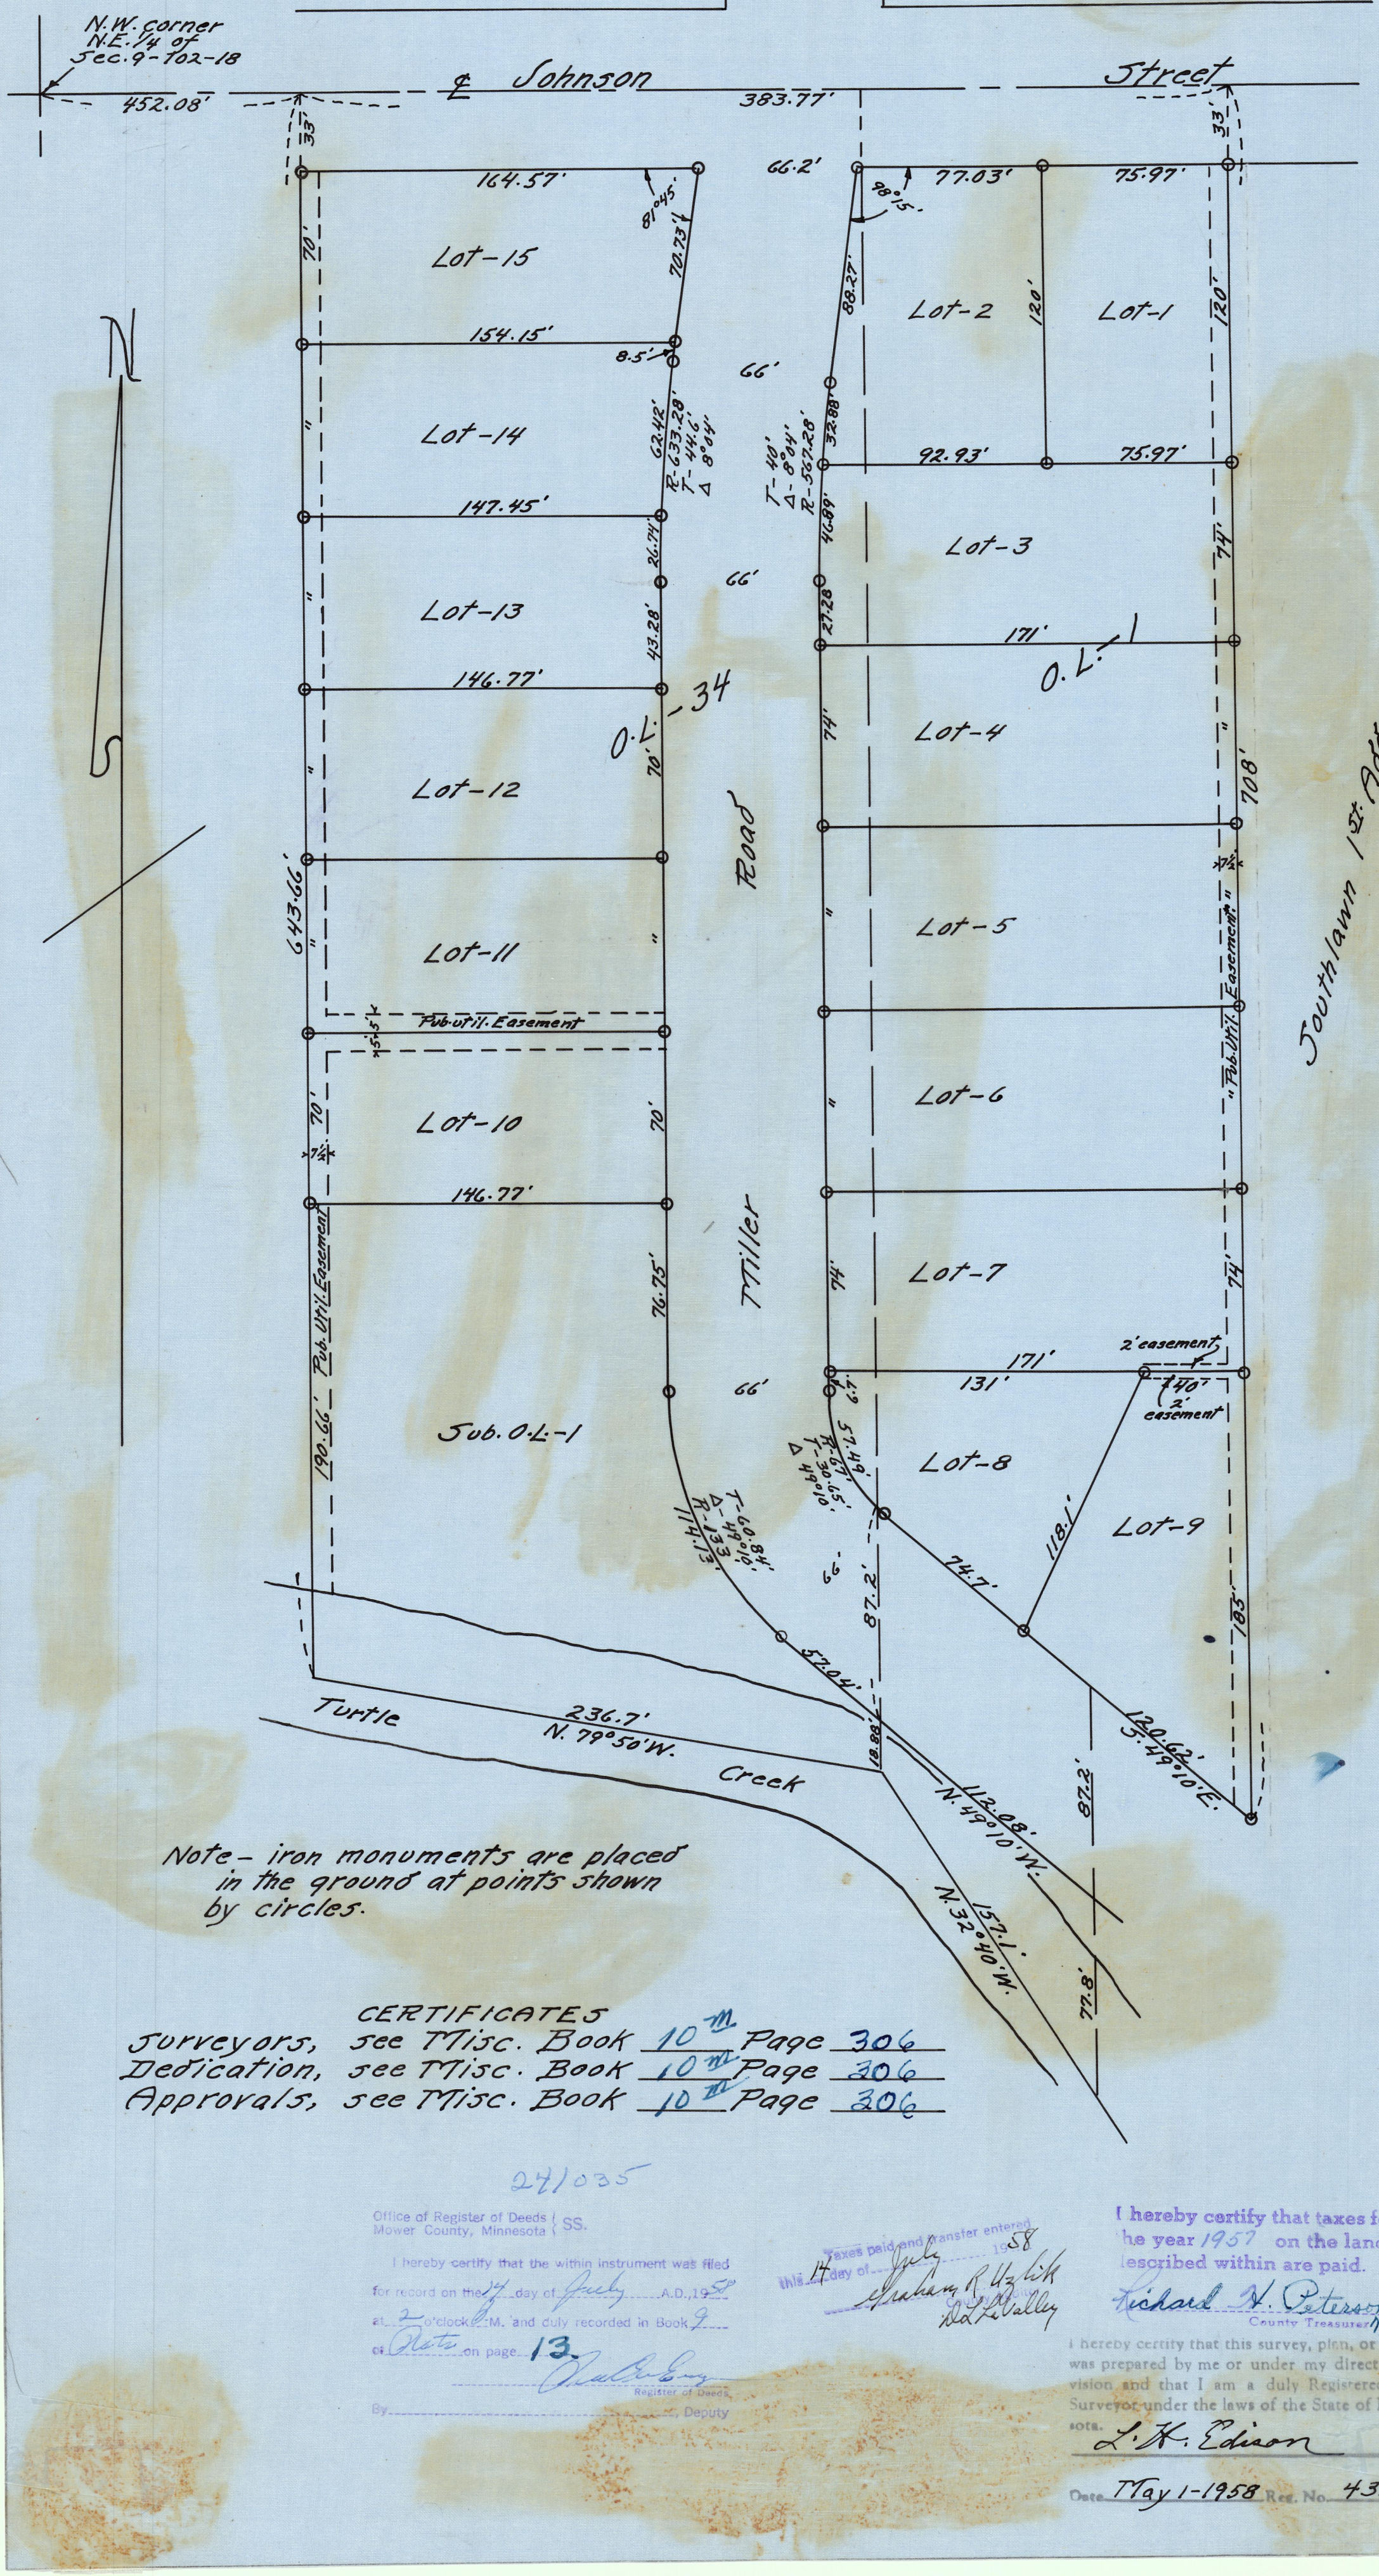

Note- iron monuments are placed in the ground at points shown by circles.

CERTIFICATES

Surveyors, see Misc. Book 10 M Page 306
Dedication, see Misc. Book 10 M Page 306
Approvals, see Misc. Book 10 M Page 306

241035

Office of Register of Deeds } SS.
Mower County, Minnesota }

I hereby certify that the within instrument was filed for record on the 14 day of July A.D., 1958 at 2 o'clock P.M. and duly recorded in Book 9 of Plats on page 13.

Register of Deeds

By _____, Deputy

Taxes paid and transfer entered this 14 day of July 1958

Graham R. Uzlick
County Auditor
Ad La Valley

I hereby certify that taxes for the year 1957 on the land described within are paid.

Richard H. Peterson
County Treasurer

I hereby certify that this survey, plan, or report was prepared by me or under my direct supervision and that I am a duly Registered Land Surveyor under the laws of the State of Minnesota.

L. H. Edison

Date May 1-1958 Reg. No. 432