
PLAT
OF
SOUTHLAWN THIRD ADDITION to
AUSTIN, MINNESOTA.
A Subdivision of a part of Subdivision-#1
of O.L. 4, and a part of O.L. #5 located in
the N.E.1/4 of Section 9, T. 102 N. R. 18 W. of Mower Co. Minn.

Scale-1"=50' NOV. 13-1958

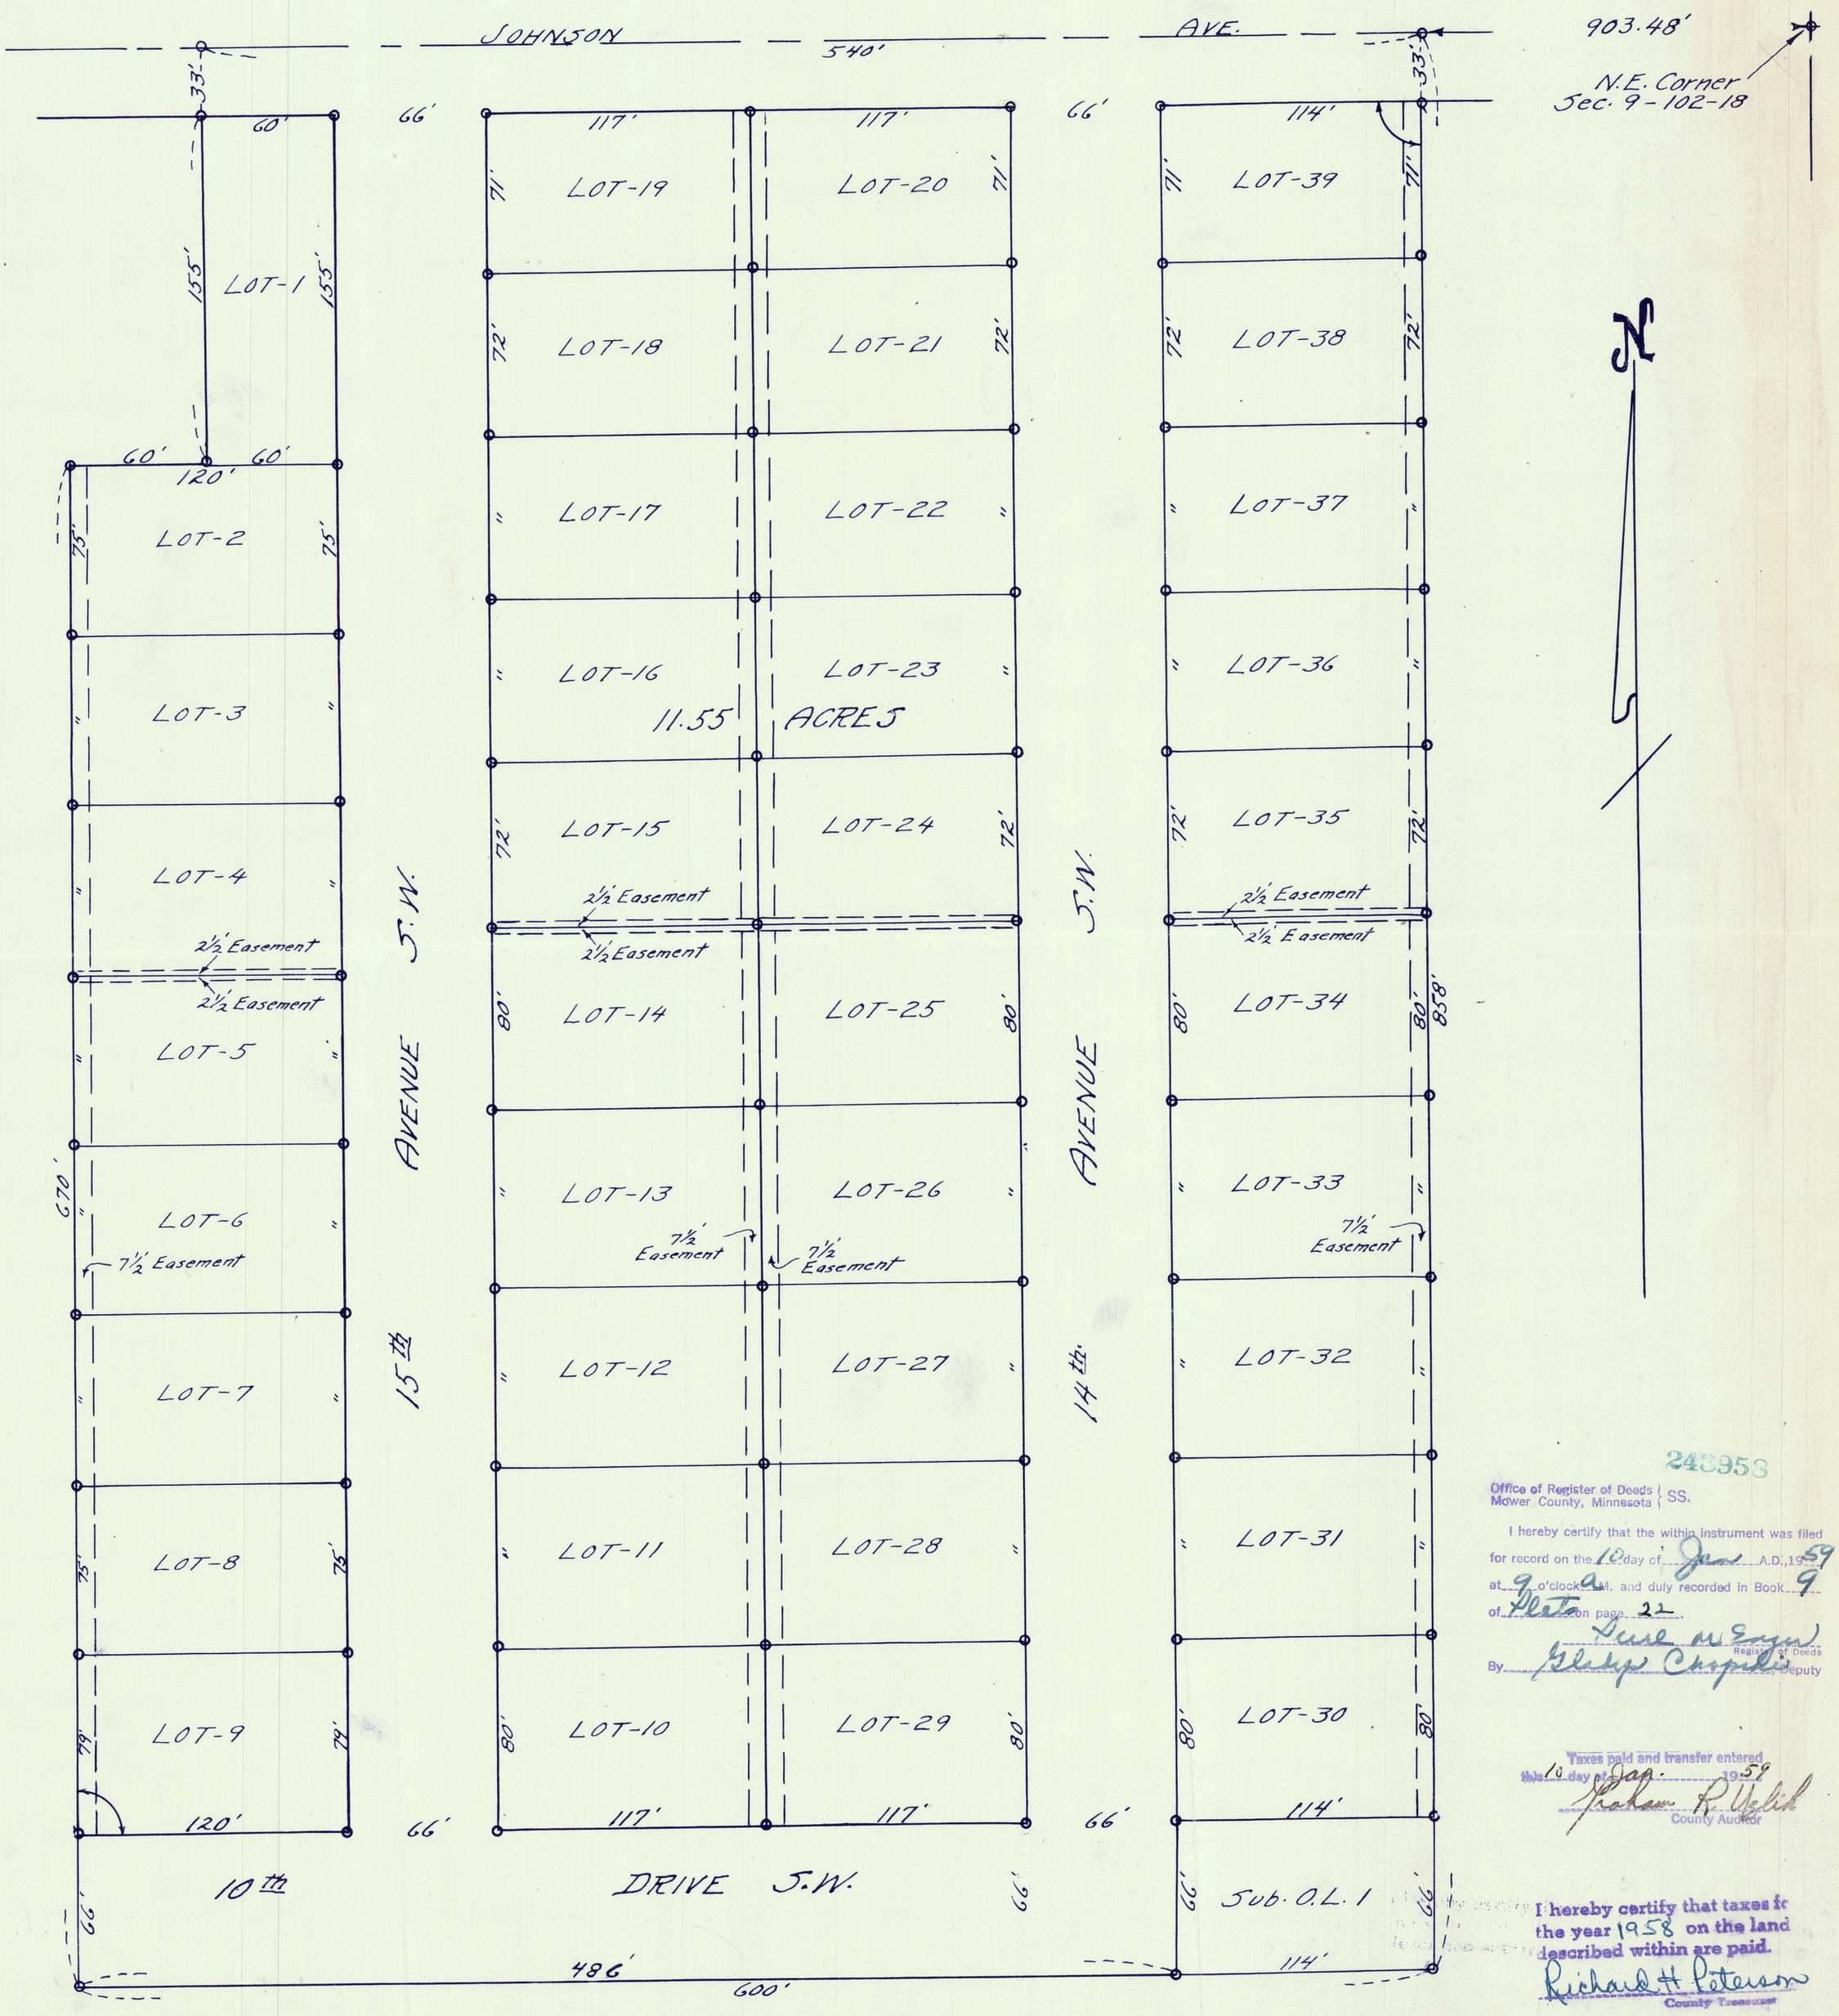

243953

Office of Register of Deeds } SS.
Mower County, Minnesota }

I hereby certify that the within instrument was filed for record on the 10 day of Jan A.D., 1959 at 9 o'clock a M. and duly recorded in Book 9 of Plats on page 22

Dusk M Engen
Register of Deeds
By Gladys Chapdelaine Deputy

Taxes paid and transfer entered
this 10 day of Jan. 1959
Graham R. Uglik
County Auditor

I hereby certify that taxes for the year 1958 on the land described within are paid.
Richard H. Peterson
County Treasurer

NOTE - Iron monuments are placed in the ground at points shown by circles.

CERTIFICATES
SURVEYORS - SEE MISC. BOOK 11 PAGE 270
DEDICATION - SEE MISC. BOOK 11 PAGE 270
APPROVALS - SEE MISC. BOOK 11 PAGE 270

L.H. Edison
NOV. 13-58 432