
OFFICIAL PLAT

SOUTHWINDS

IN THE NW1/4 SW1/4 SECTION 9–T102N–R18W

CITY OF AUSTIN COUNTY OF MOWER STATE OF MINNESOTA

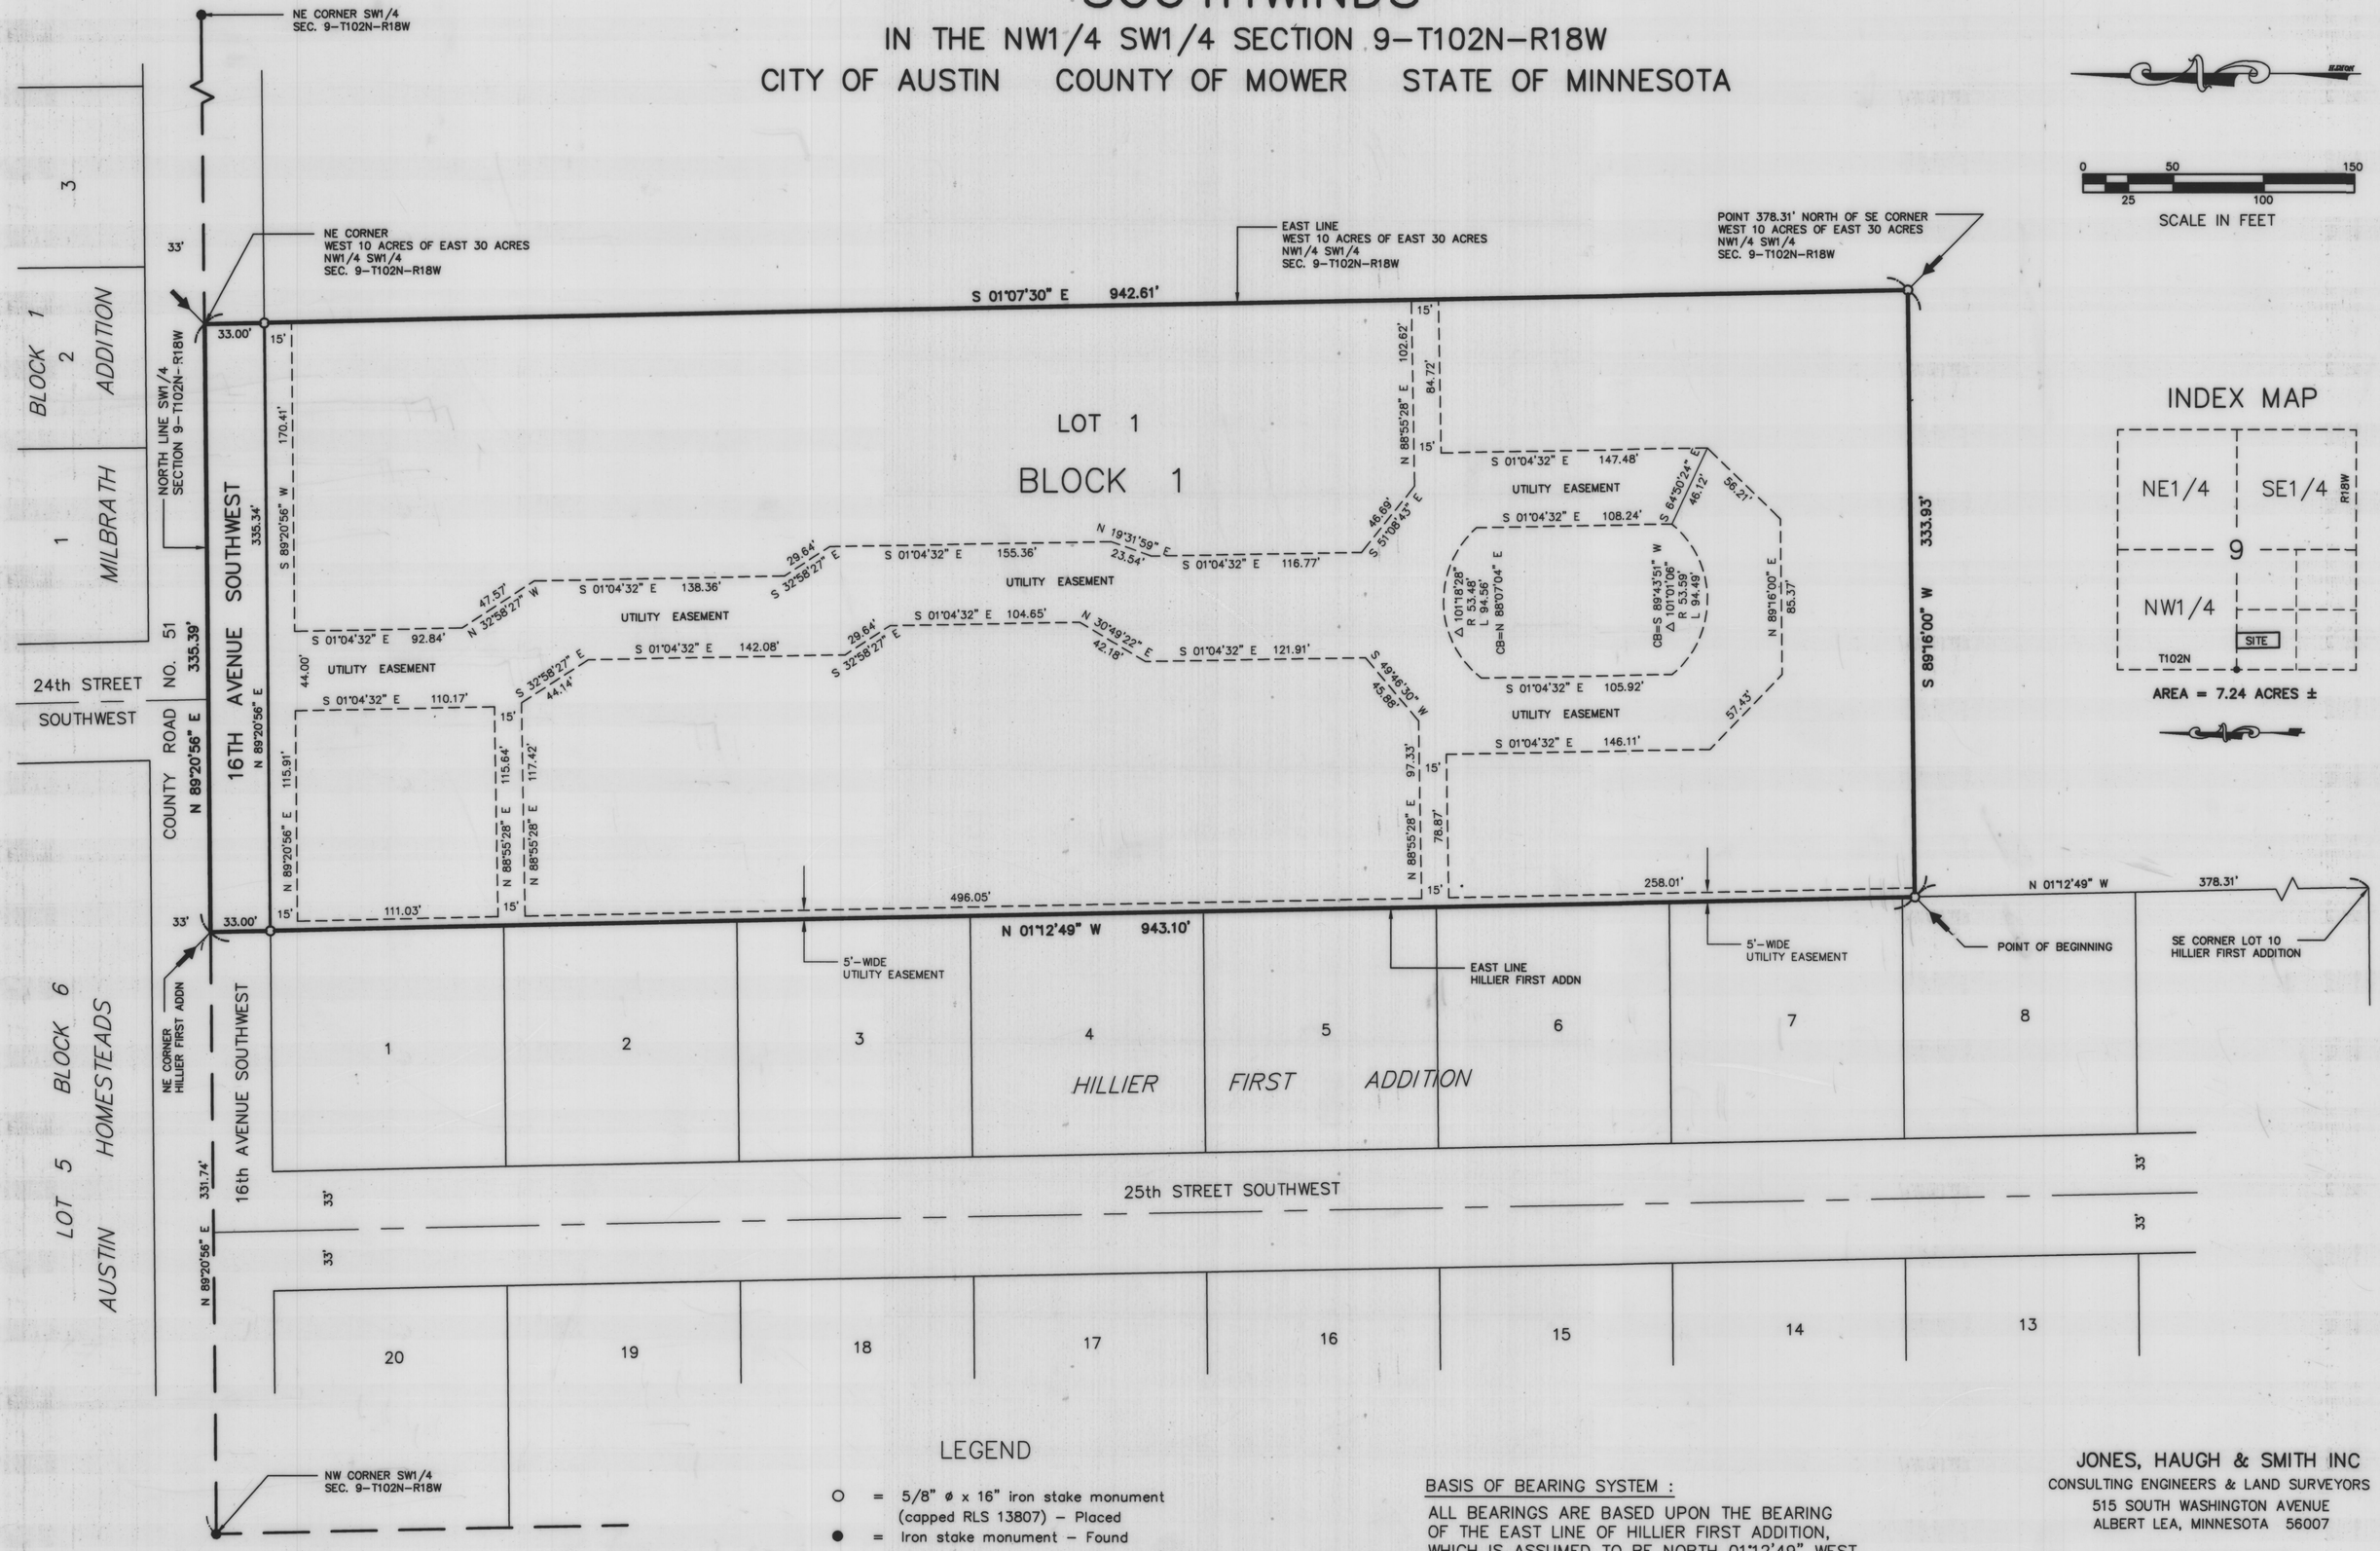

0 50 150
25 100
SCALE IN FEET

INDEX MAP

AREA = 7.24 ACRES ±

LEGEND

- ○ = 5/8" ø x 16" iron stake monument (capped RLS 13807) – Placed
- ● = Iron stake monument – Found
- ⟵ = Subdivision Plat Corner

BASIS OF BEARING SYSTEM :

ALL BEARINGS ARE BASED UPON THE BEARING OF THE EAST LINE OF HILLIER FIRST ADDITION, WHICH IS ASSUMED TO BE NORTH 01°12'49" WEST.

JONES, HAUGH & SMITH INC
CONSULTING ENGINEERS & LAND SURVEYORS
515 SOUTH WASHINGTON AVENUE
ALBERT LEA, MINNESOTA 56007

DECEMBER 1997

DRAWN BY GENE E. BUHR, EIT