
Office of Register of Deeds }
Mower County, Minnesota } SS. 236949

I hereby certify that the within instrument was filed for record on the 9 day of Oct A.D., 1957 at 1:45 o'clock P M. and duly recorded in Book 9 of Plats on page 3

Purl M Enger
Register of Deeds
By Joanne Wenzel Deputy

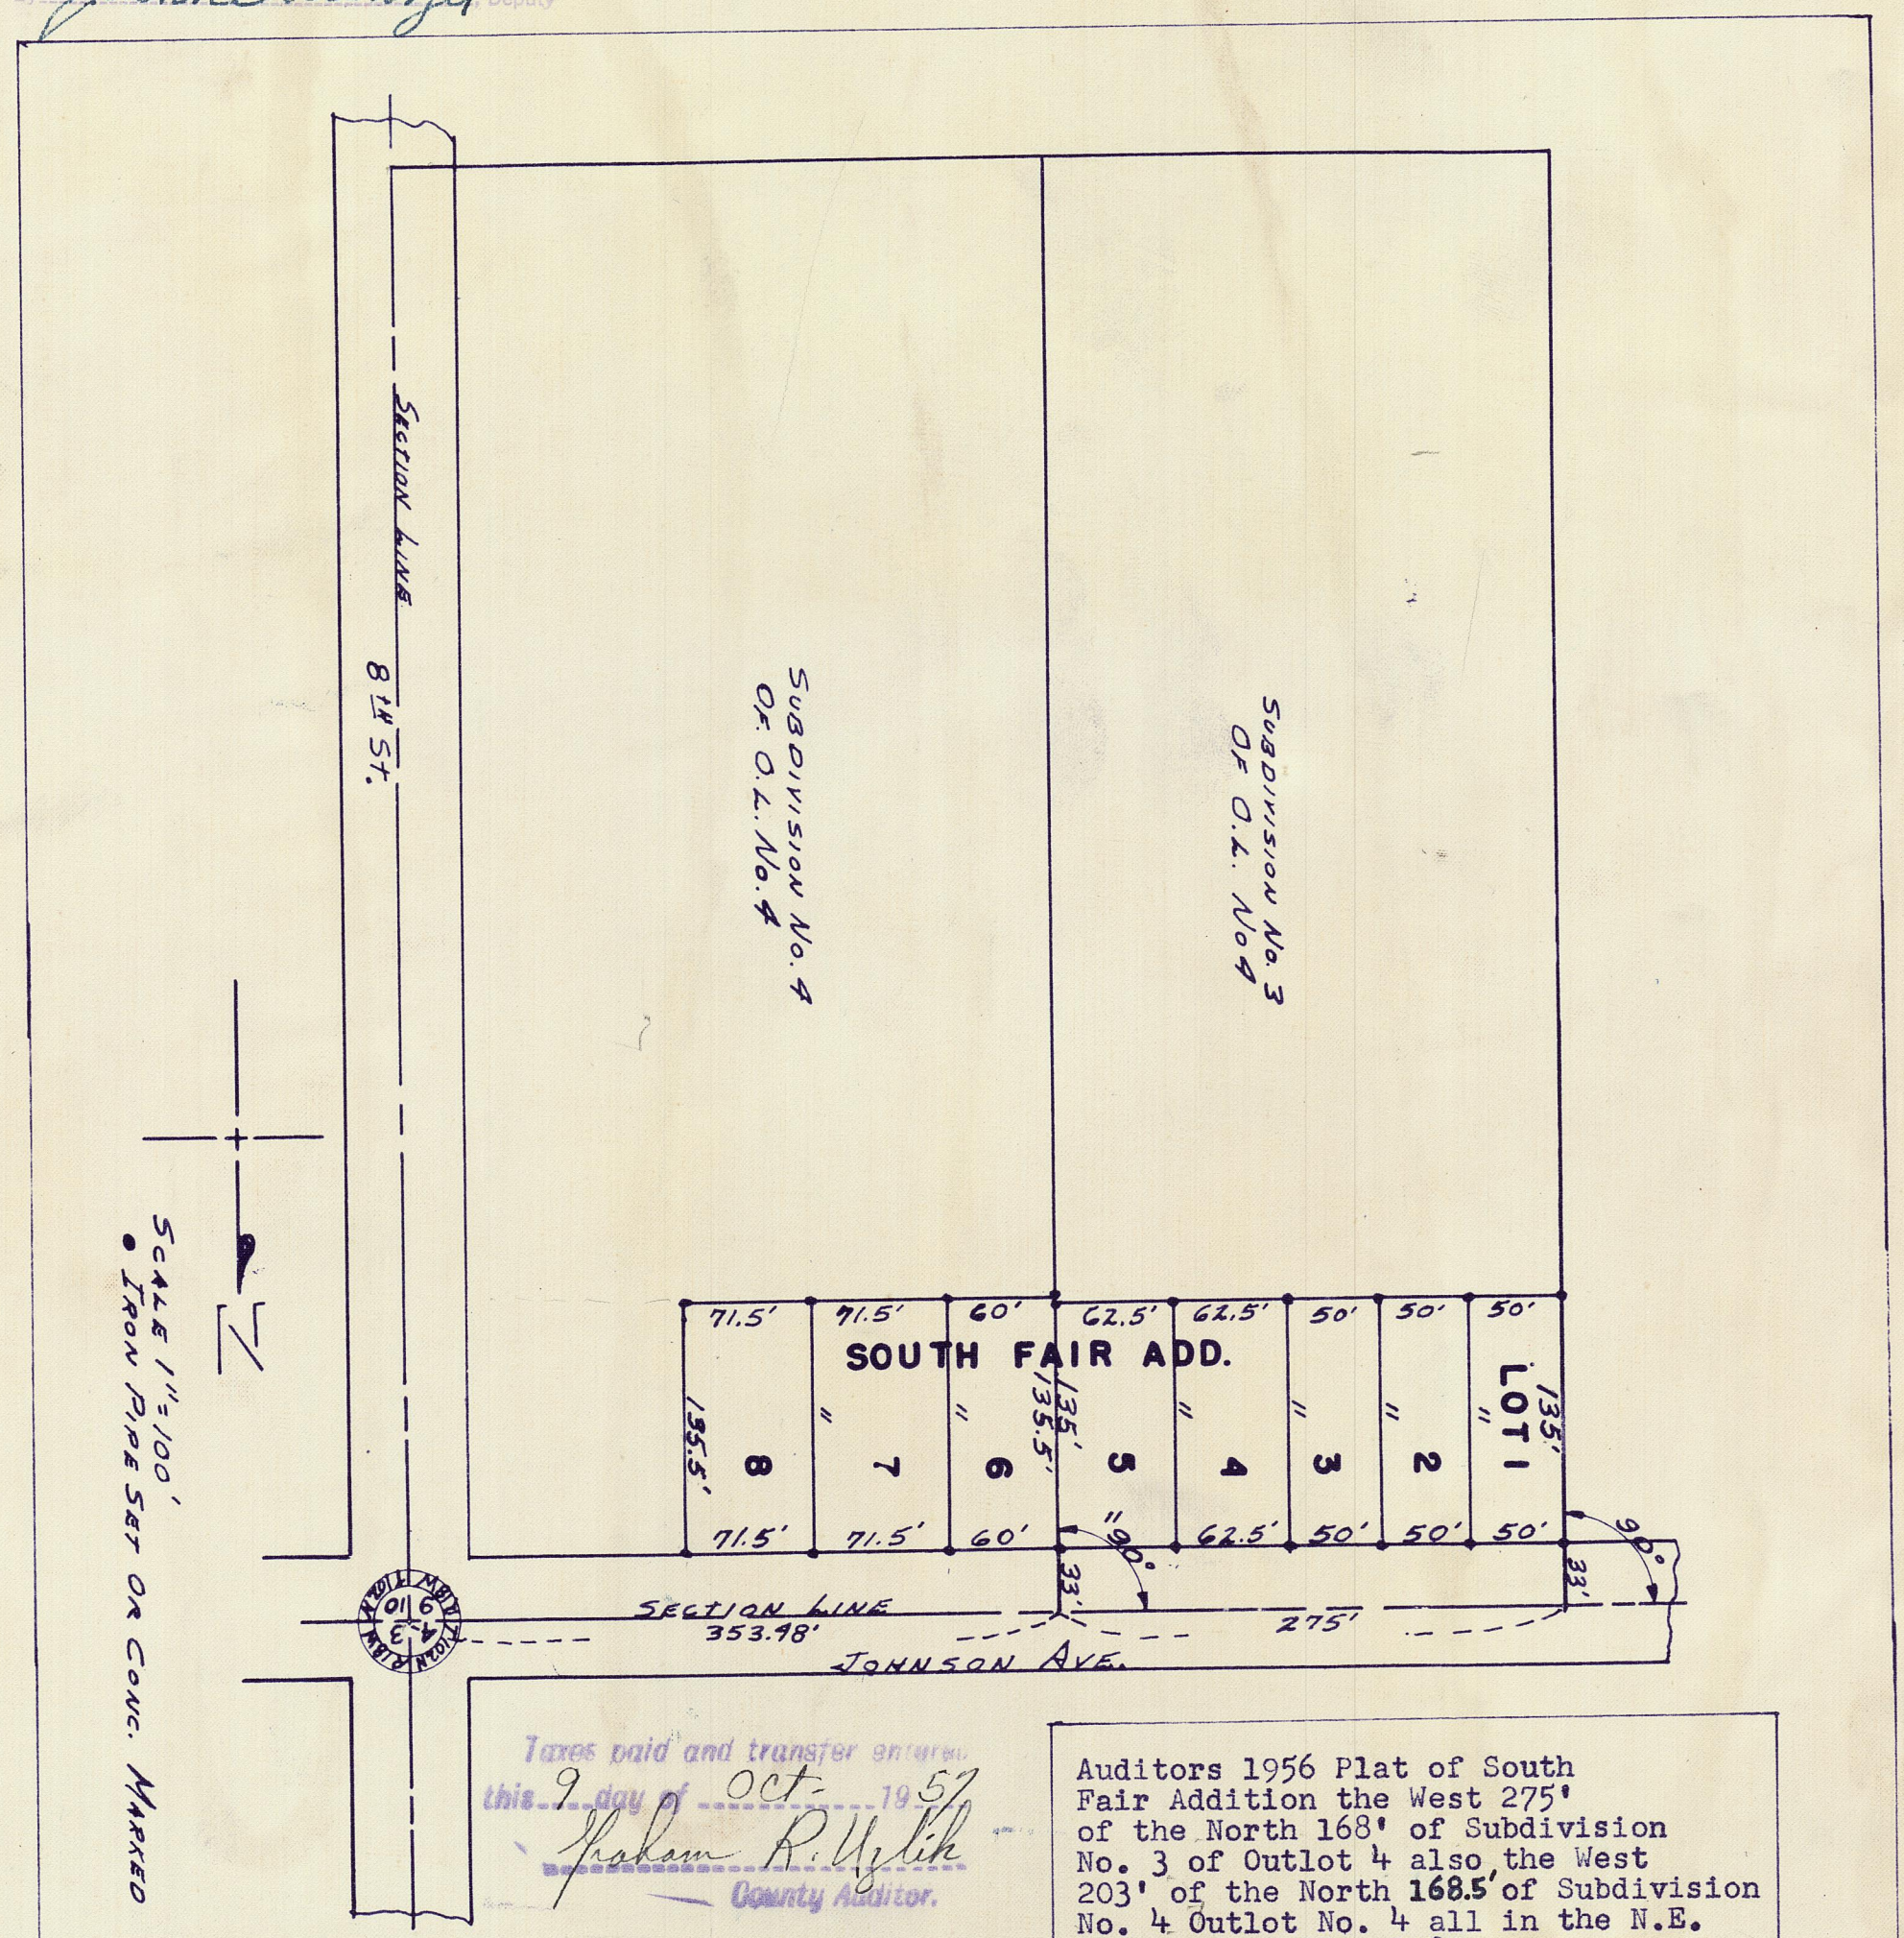

Taxes paid and transfer entered this 9 day of OCT 1957
Graham R. Uglik
County Auditor.

Auditors 1956 Plat of South Fair Addition the West 275' of the North 168' of Subdivision No. 3 of Outlot 4 also the West 203' of the North 168.5' of Subdivision No. 4 Outlot No. 4 all in the N.E. ¼ Sec. 9, T.102, R18W.

Surveyed by Frank M. Brown
Registered Surveyor
#4605 State of Minnesota
Frank M Brown

I hereby certify that taxes for the year 1956 on the lands described within are paid.
Richard H. Peterson
County Treasurer

Mower Co. Minn 236949
Surveyor's & Dedication Certificates are recorded in Book 9 of Miscellaneous, Page 154 dated Oct 9 1957

Purl M Enger
Register of Deeds
Joanne Wenzel
Deputy