
PLAT
OF
SOUTH FAIR 2nd ADDITION

A subdivision of a portion of O.L. 4 in the N.E. 1/4 of the N.E. 1/4 of Section 9, T. 102 N. R. 18 W. Austin, Mower County, Minnesota.

Scale - 1" = 30' Oct. 23, 1957

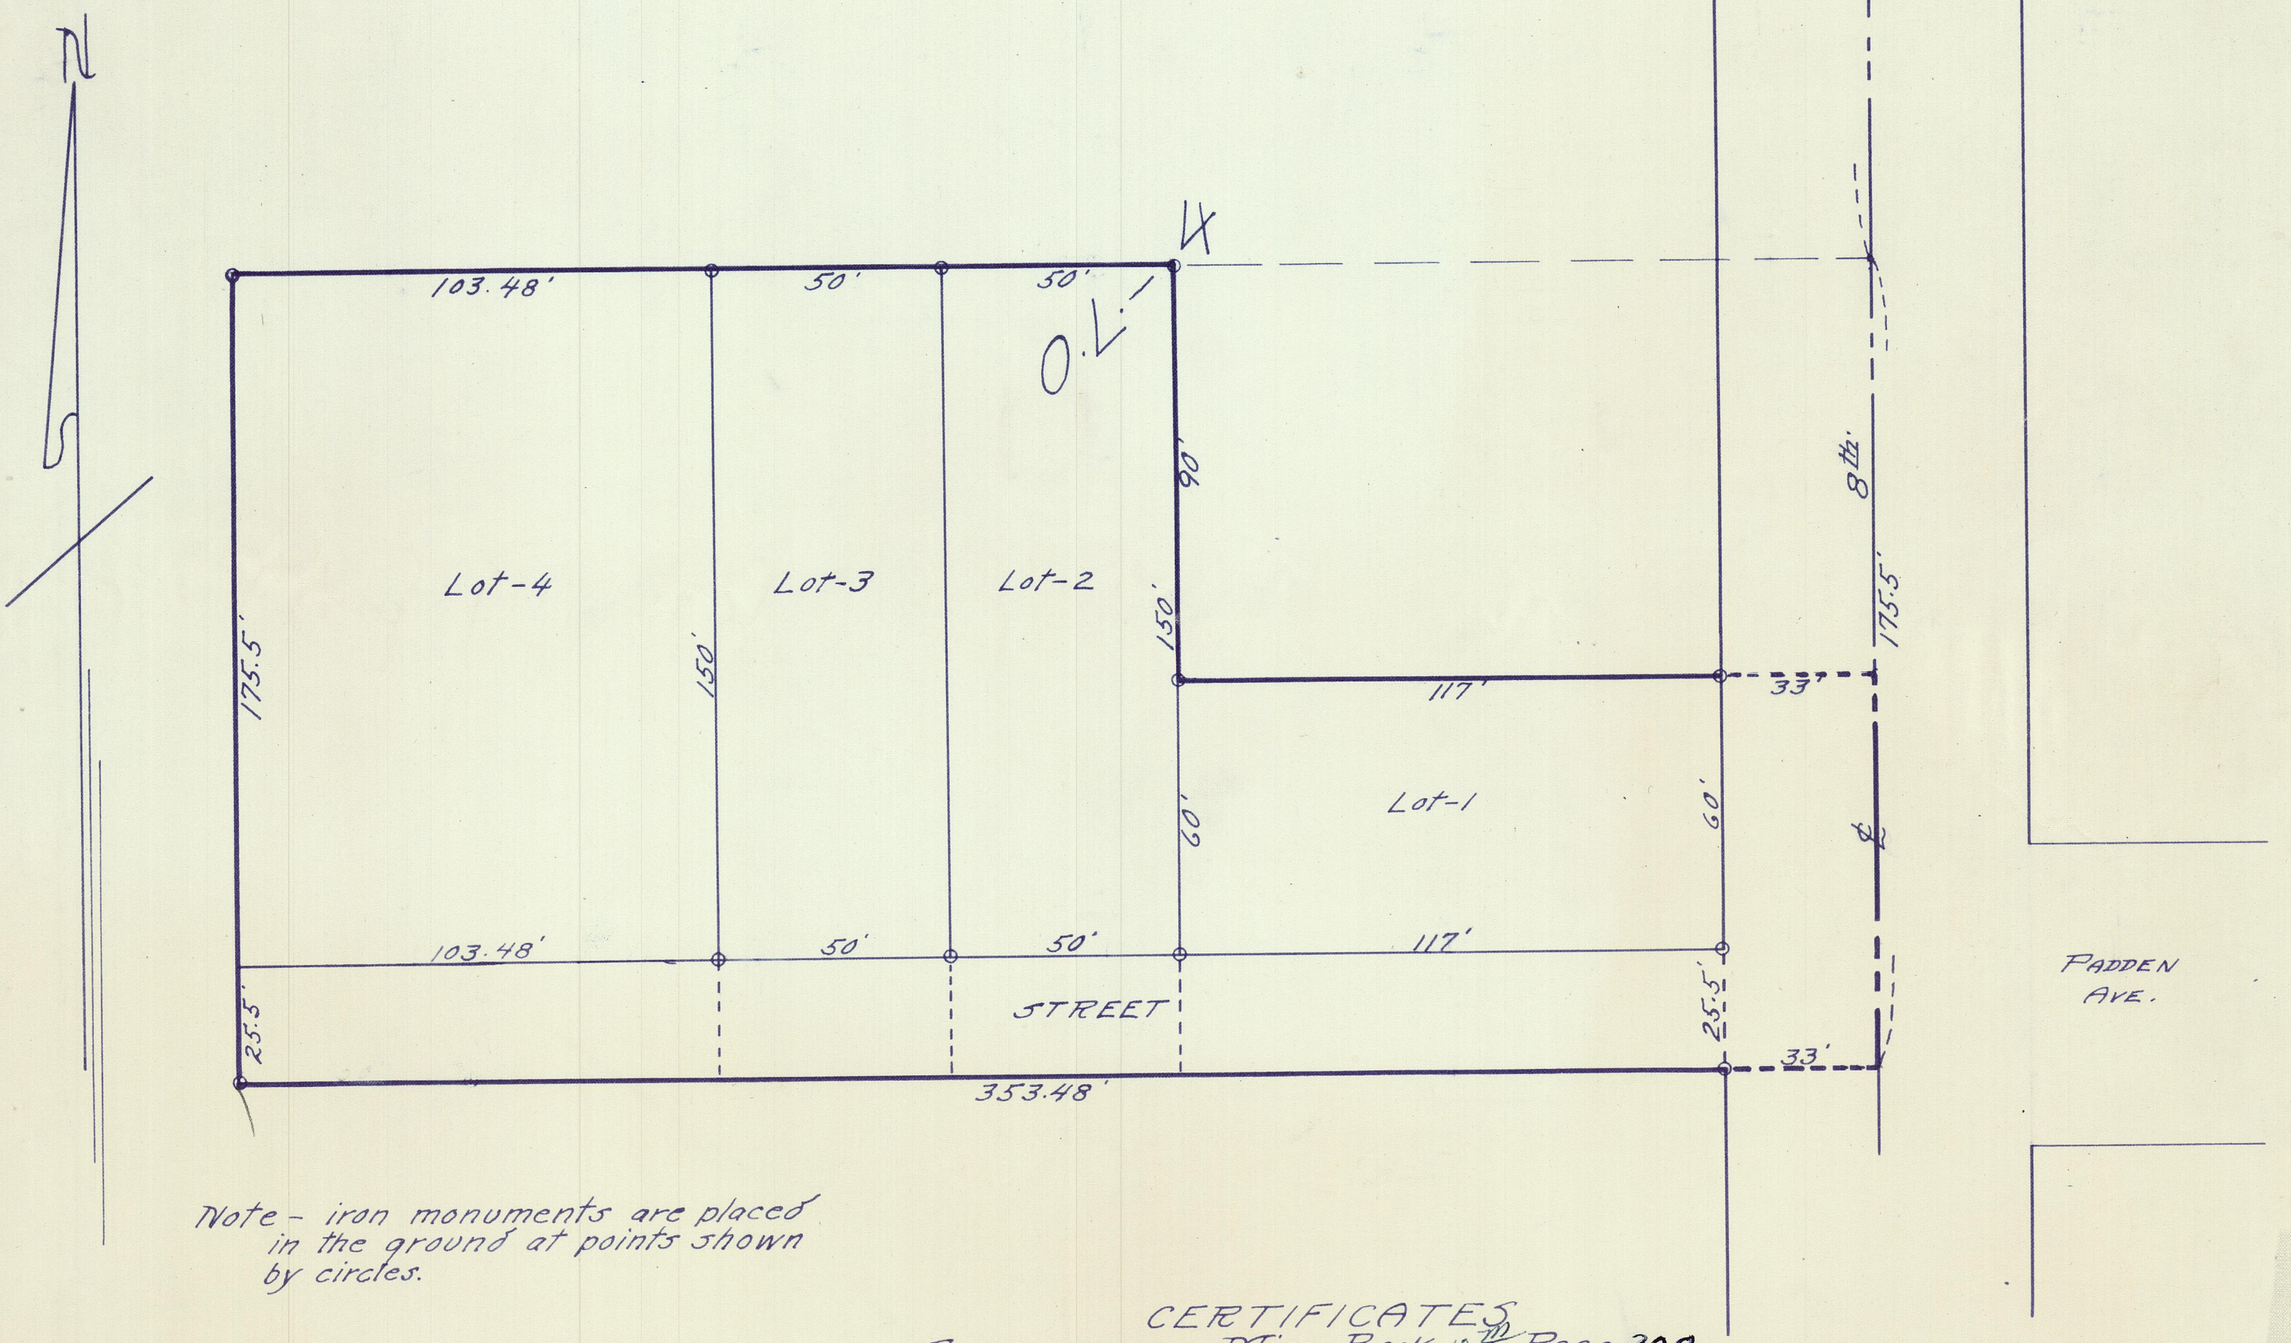

Note - iron monuments are placed in the ground at points shown by circles.

CERTIFICATES

Surveyors see Misc. Book 10m Page 300
Dedication see Misc. Book 10m Page 300
Approvals see Misc. Book 10m Page 300

241030

Office of Register of Deeds } SS.
Mower County, Minnesota }

I hereby certify that the within instrument was filed for record on the 17 day of July A.D., 1958 at 11:30 o'clock a M. and duly recorded in Book 9 of Plats on page 11

Register of Deeds

By ____ Deputy

I hereby certify that taxes for the year 1957 on the land described within are paid.

Richard H. Peterson
County Treasurer

Taxes paid and transfer entered this 14 day of July 1958

Graham R. Wiltgen
County Auditor

I hereby certify that this survey, plan, or report was prepared by me or under my direct supervision and that I am a duly Registered Land Surveyor under the laws of the State of Minnesota.

L. H. Edison

Date Oct. 23, 1957 Reg. No. 432