
PLAT
OF
STANEK SUBDIVISION
Located in the N.E.¼ of Section 5 Twp. 102 N.
Range 18 W. Mower County, Minnesota.
Scale - 1" = 50'

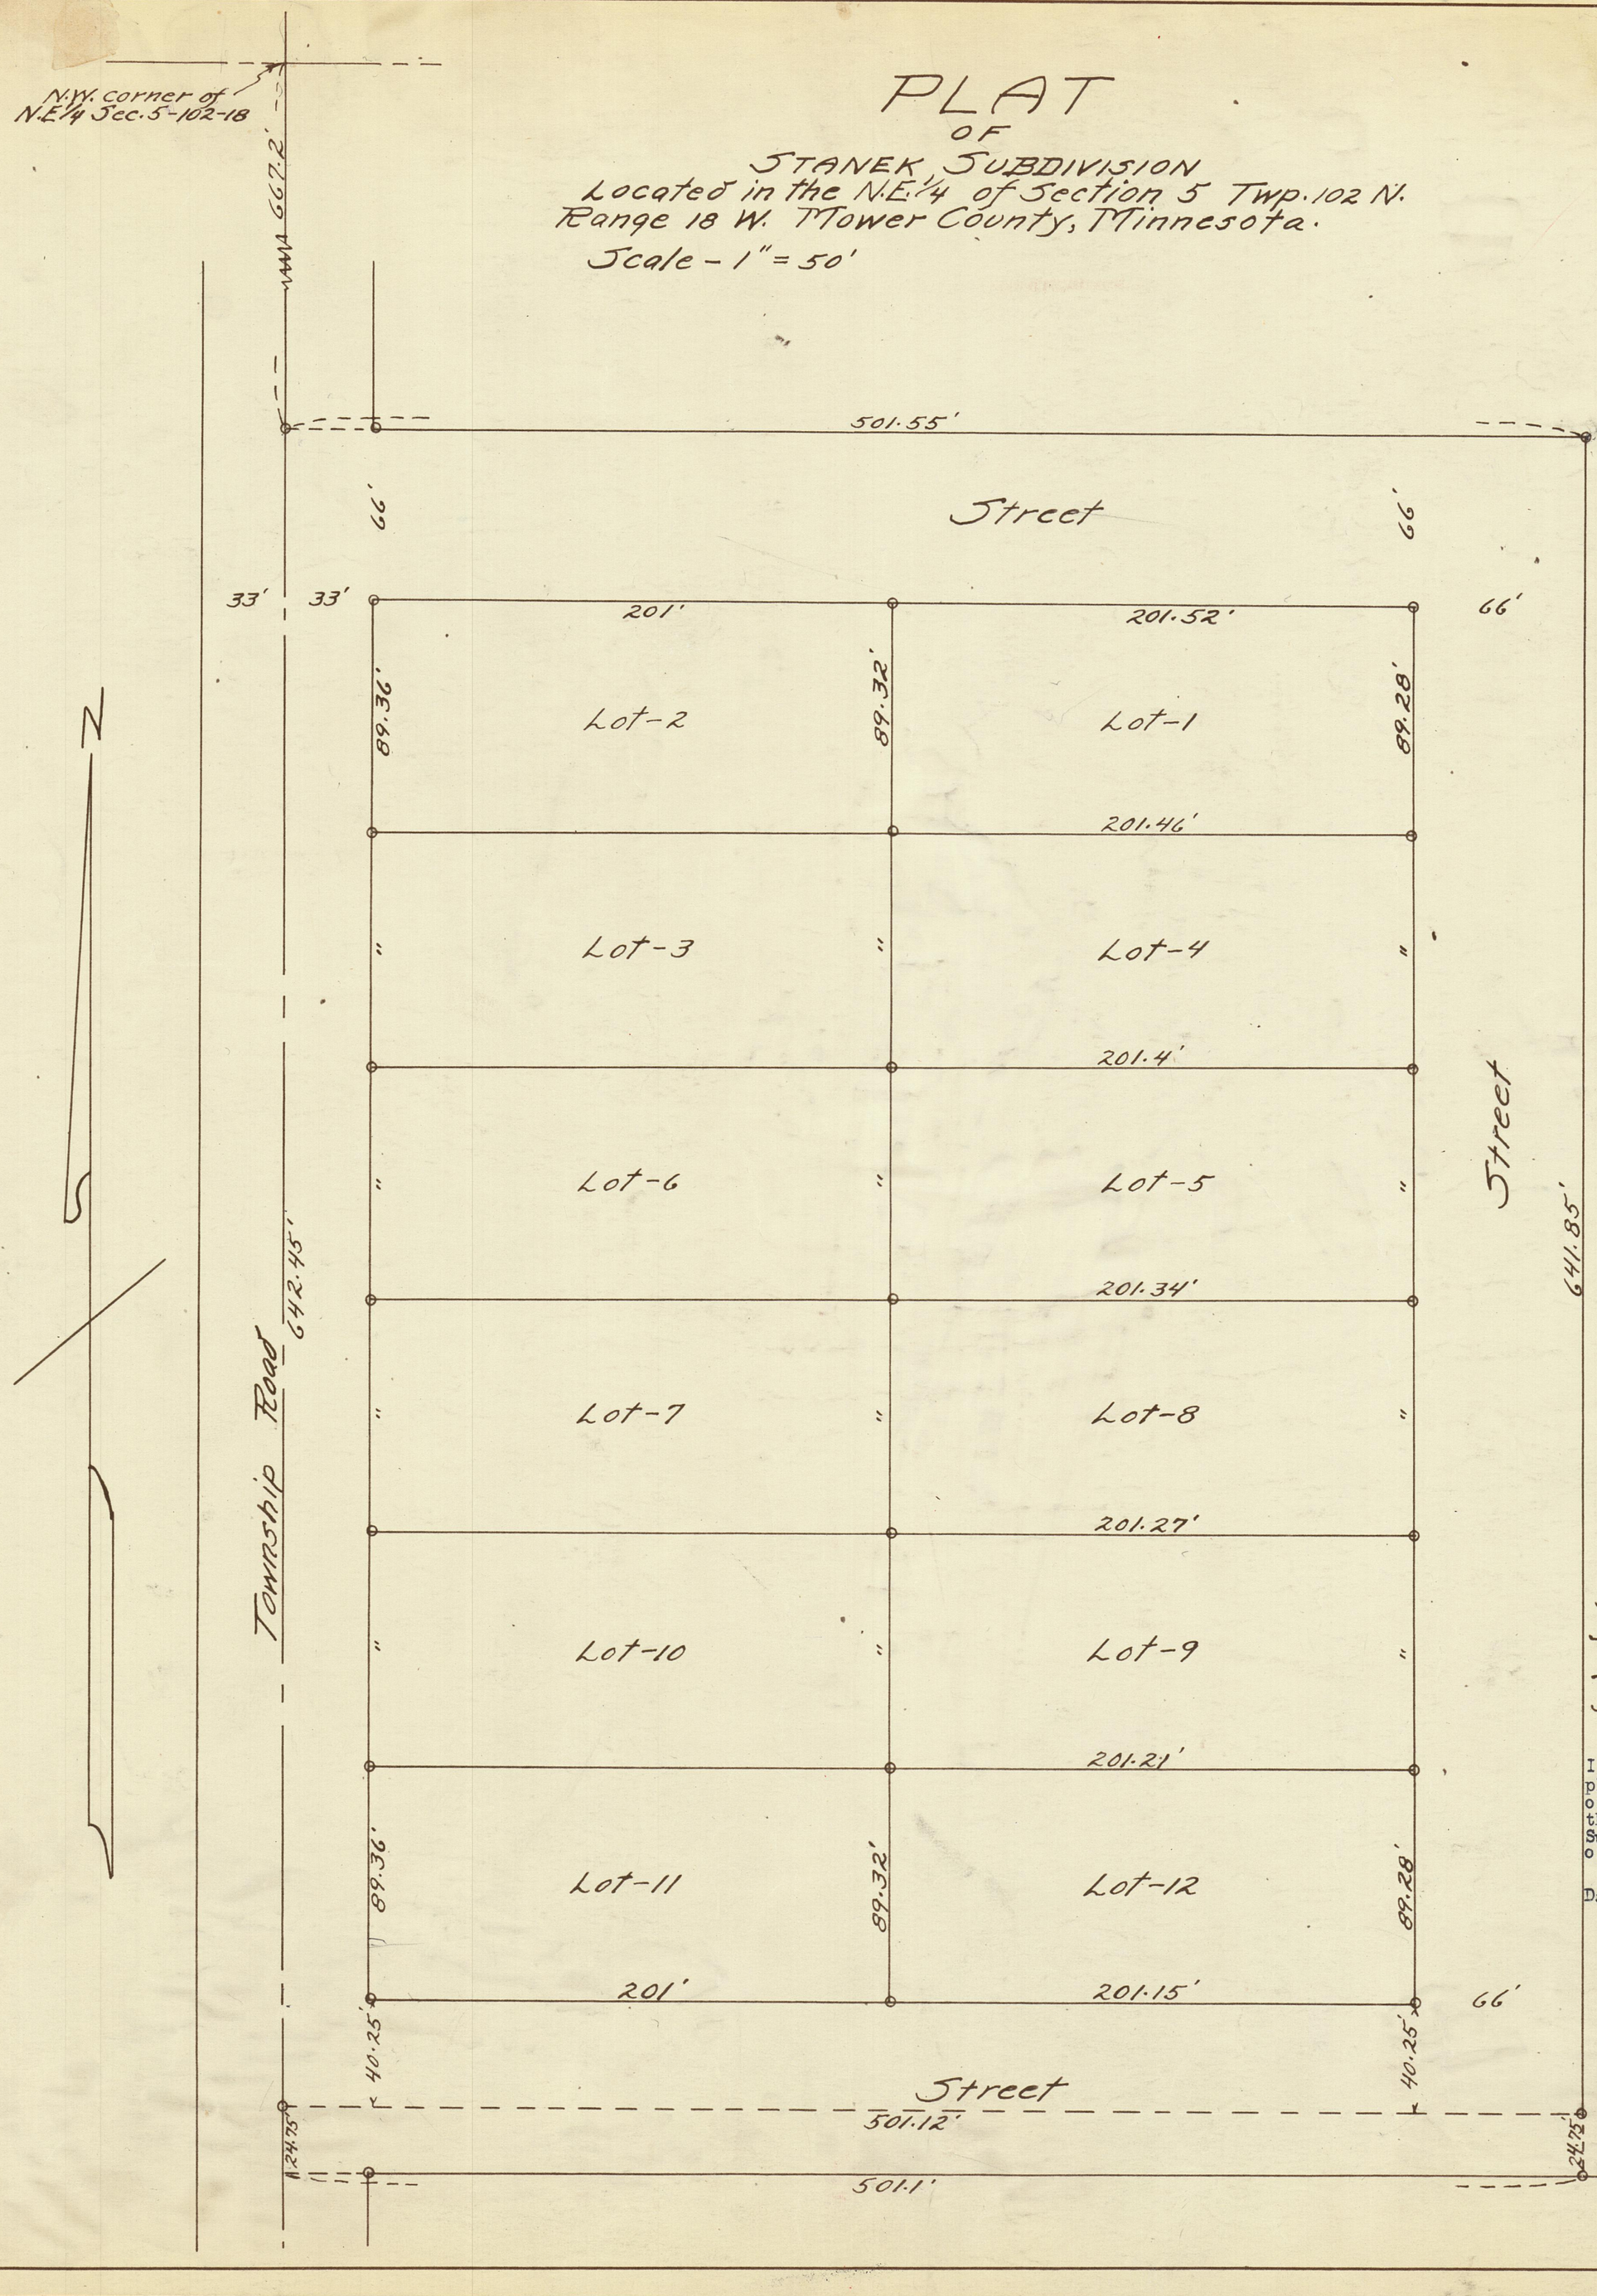

I hereby certify that taxes for the year 1950 on the lands described within are paid.

C C Lucy
County Treasurer

Taxes paid and transfer entered this 26 day of April 1951

C M. Hubbard
County Auditor.

200383

Office of Register of Deeds } SS.
Mower County, Minnesota }

I hereby certify that the within instrument was filed for record on the 26 day of April A.D. 1951 at 9:45 o'clock A M. and duly recorded in Book 7 of Plats on page 39

Paul M. Engen
Register of Deeds
By L V Franklin, Deputy

Note - permanent iron monuments are placed in the ground at points shown by circles.

SURVEYORS CERTIFICATE
See Misc. Book 1 Page 489

DEDICATION CERTIFICATE
See Misc. Book 1 Page 488

I hereby certify that this survey, plan, or report was prepared by me or under my direct supervision and that I am a duly Registered Land Surveyor under the Laws of the State of Minnesota.

/s/ L. H. Edison

Date _____ Reg. No. 432