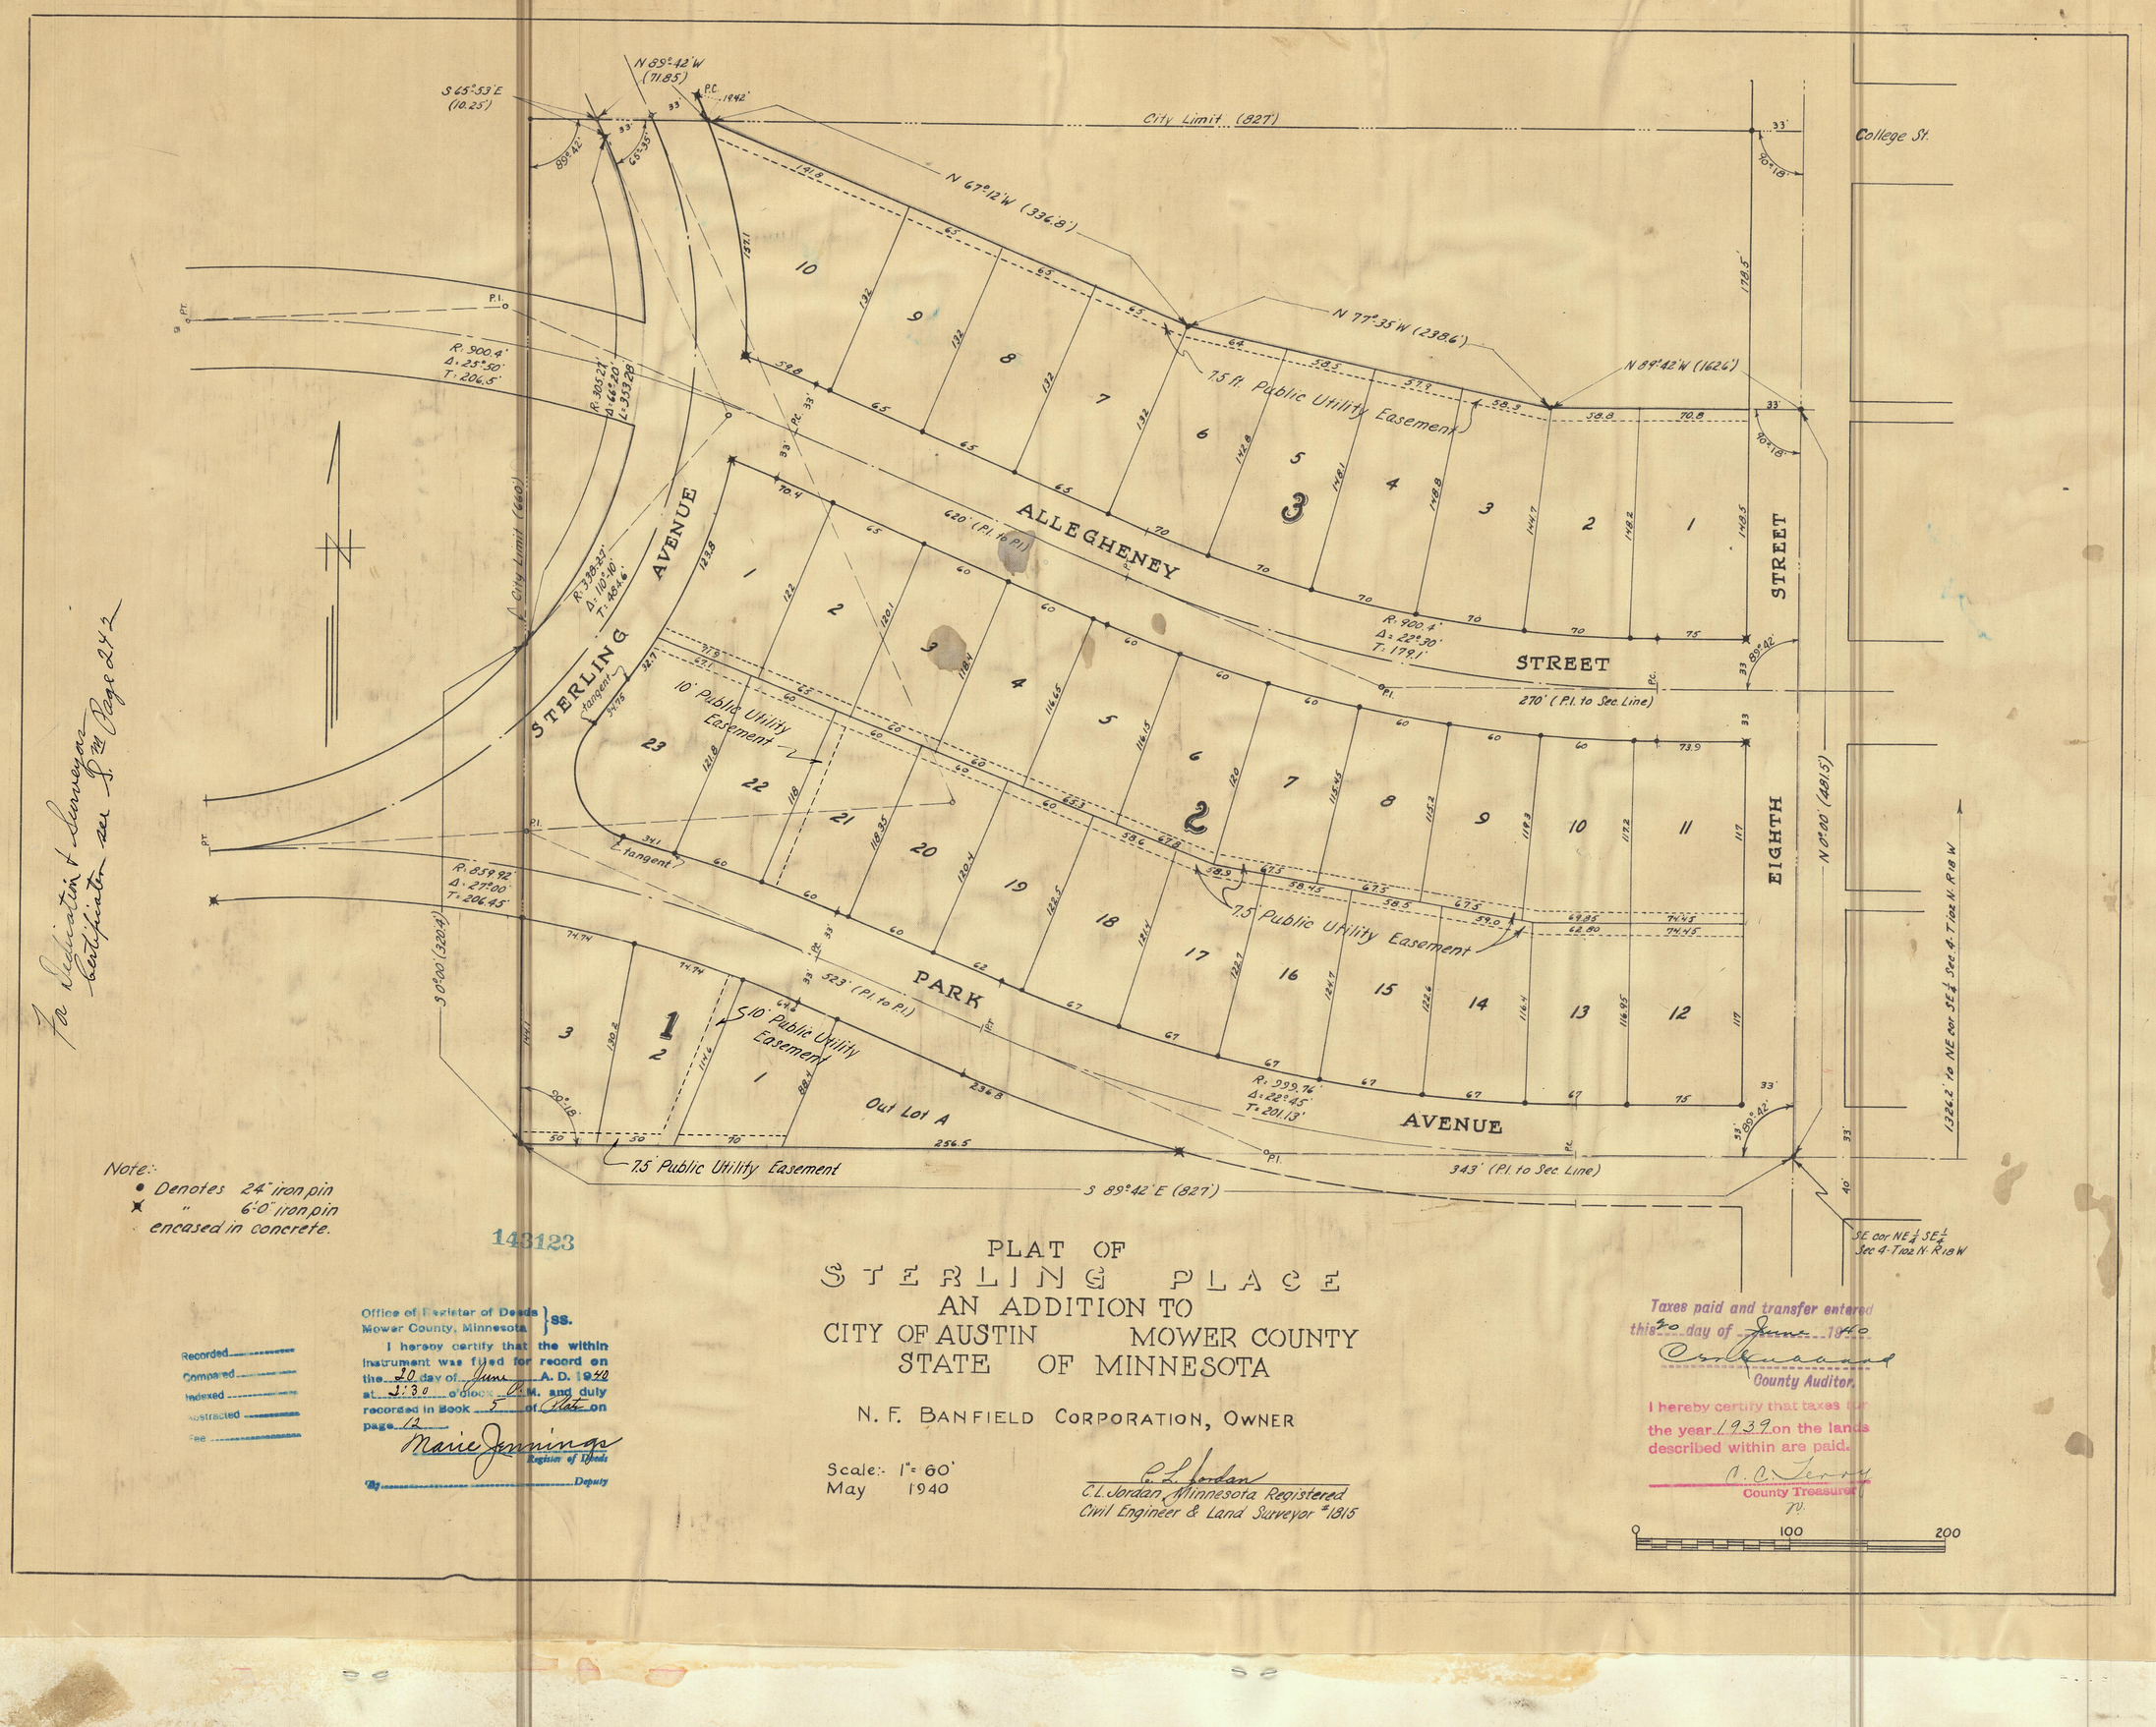


To Dedication & Surveyor's Certificate see Deed Page 242

Note:
- ● Denotes 24" iron pin
- ✕ " 6'-0" iron pin encased in concrete.

143123

Office of Register of Deeds
Mower County, Minnesota } ss.

I hereby certify that the within instrument was filed for record on the 20 day of June A.D. 1940 at 1:30 o'clock P.M. and duly recorded in Book 5 of Plats on page 12

Marie Jennings
Register of Deeds
By _____ Deputy

Recorded _____
Compared _____
Indexed _____
Abstracted _____
Fee _____

PLAT OF STERLING PLACE AN ADDITION TO CITY OF AUSTIN MOWER COUNTY STATE OF MINNESOTA

N. F. BANFIELD CORPORATION, OWNER

Scale: 1" = 60'
May 1940

C.L. Jordan
C.L. Jordan Minnesota Registered Civil Engineer & Land Surveyor #1815

Taxes paid and transfer entered this 20 day of June 1940
C. A. Jensen
County Auditor.

I hereby certify that taxes for the year 1939 on the lands described within are paid.
C. A. Jensen
County Treasurer
By

0 100 200