
STERLING PLACE

PLAT OF FOURTH ADDITION

TO THE CITY OF AUSTIN, MINNESOTA

SCALE _ 1 INCH = 100 FEET

APRIL 6, 1948

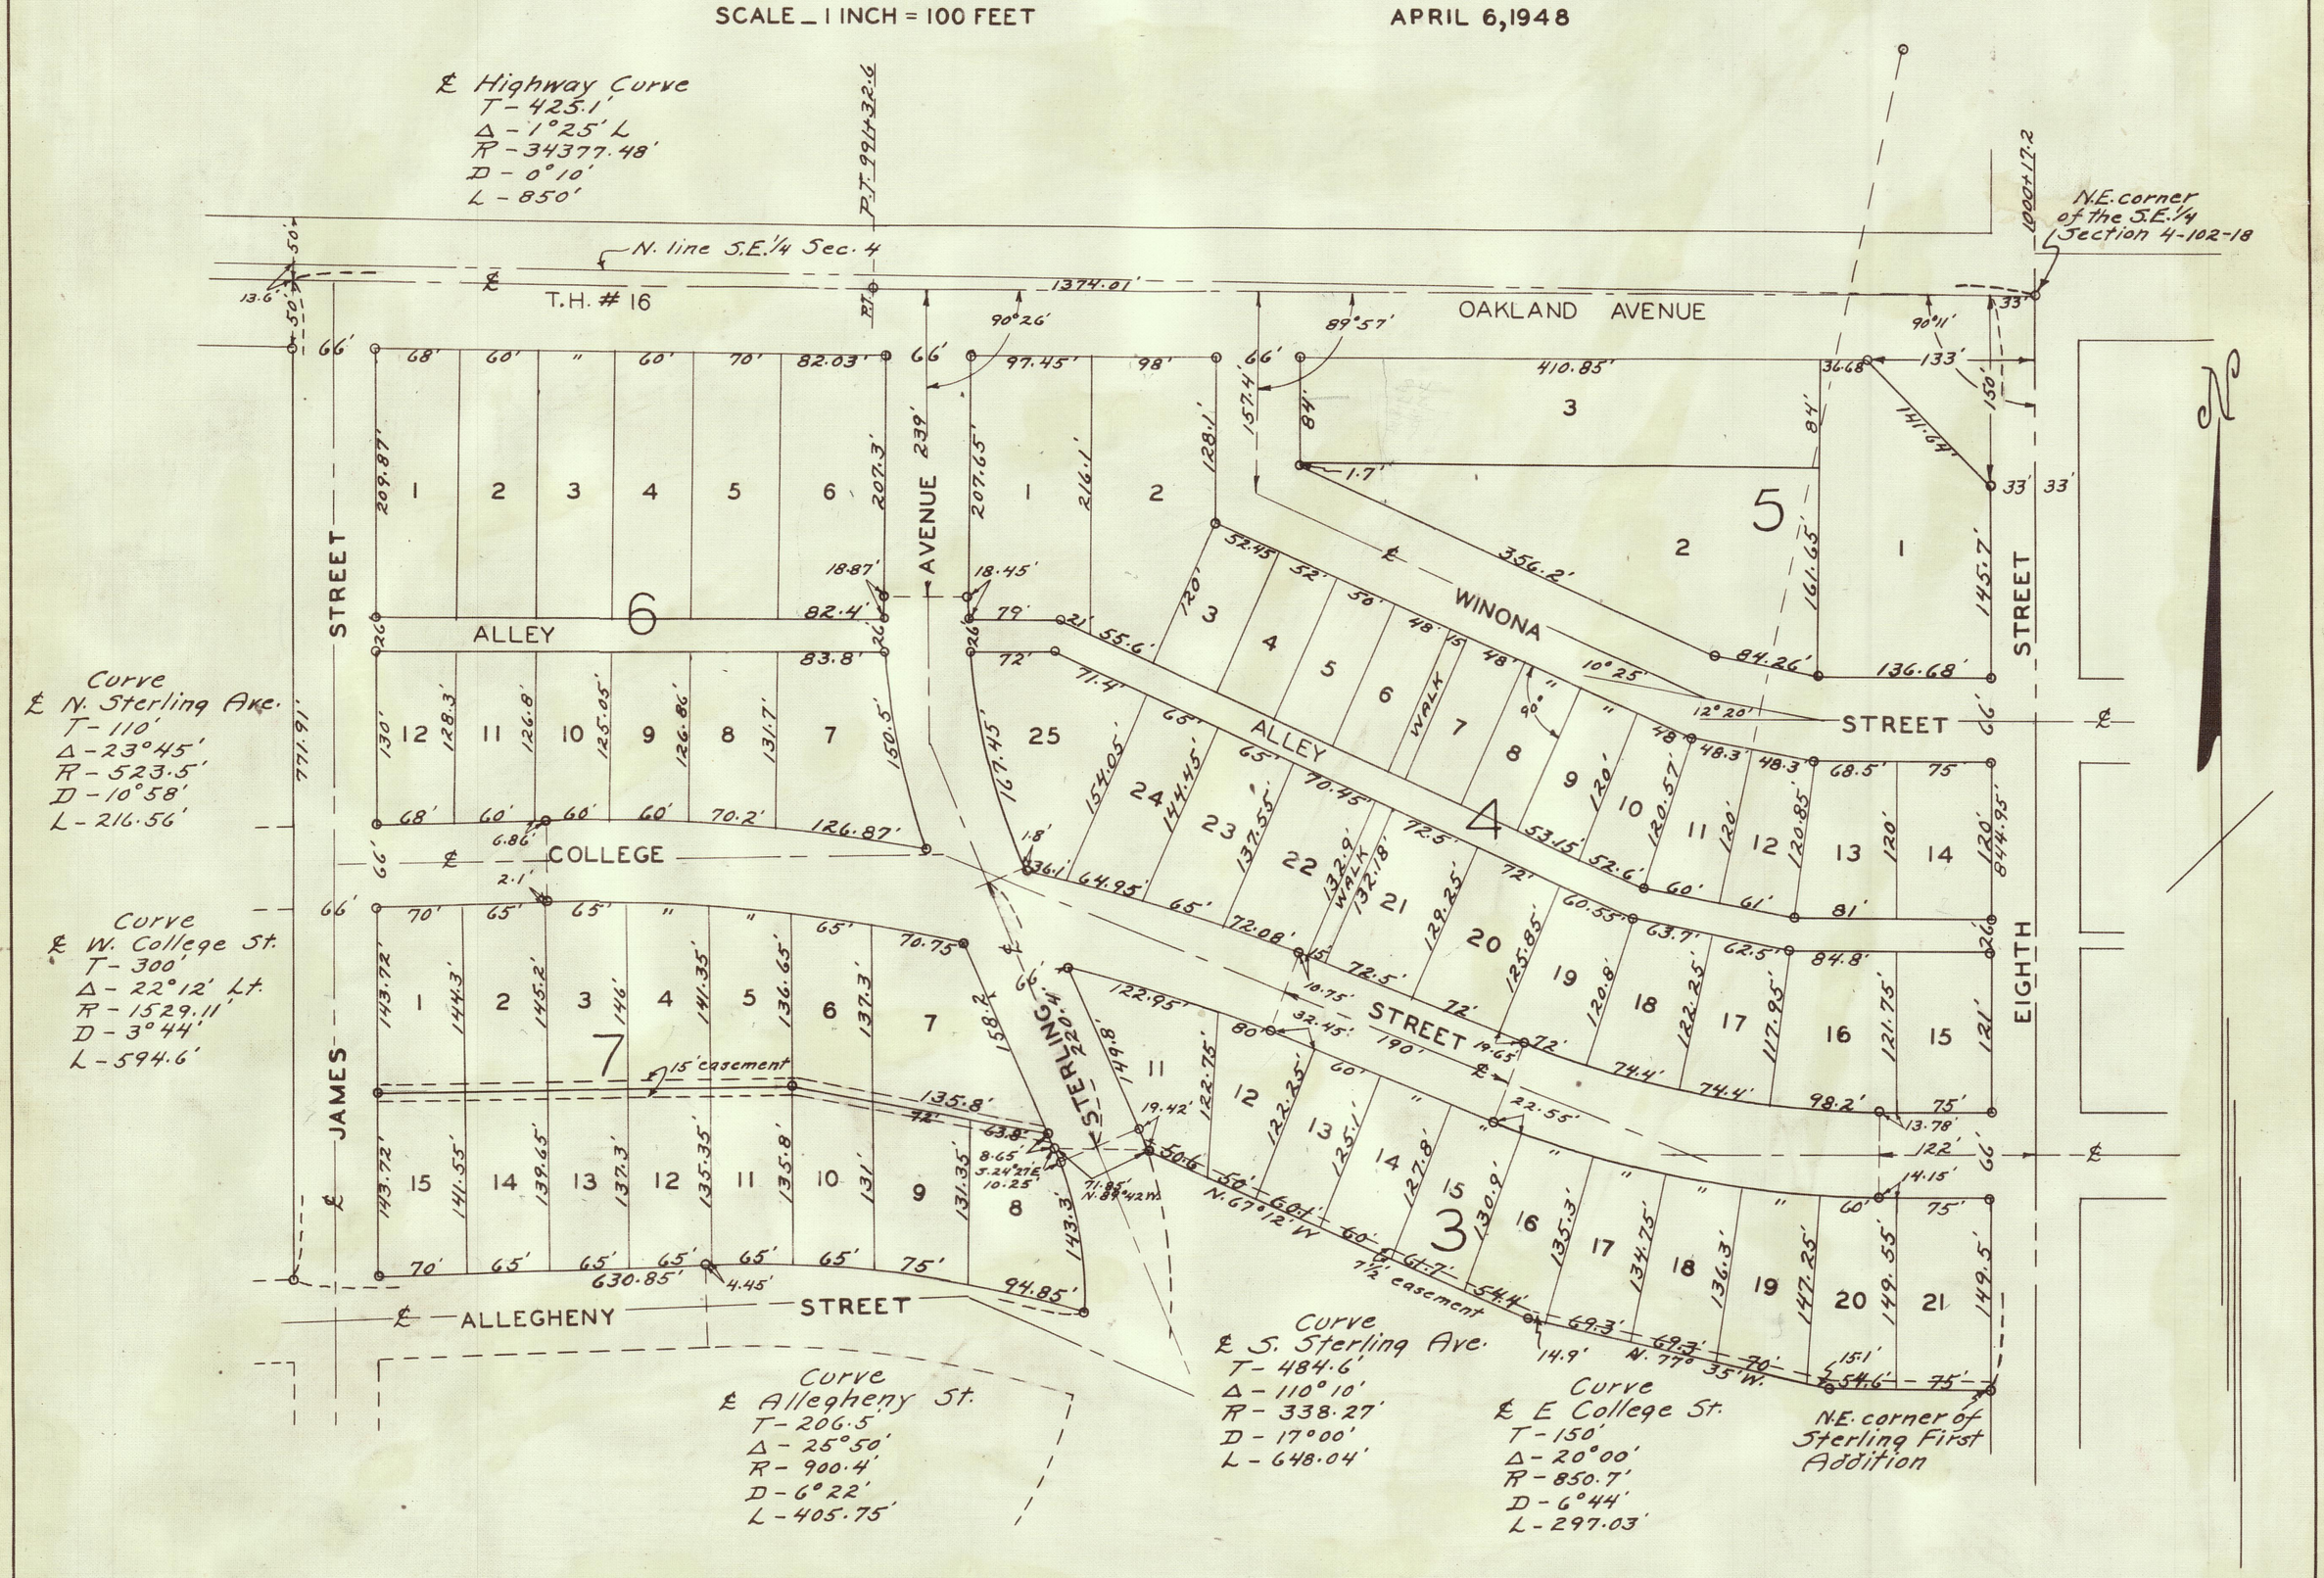

183423

CERTIFICATES

SURVEYOR _ SEE MISC. BOOK W PAGE 120

DEDICATION _ SEE MISC. BOOK W PAGE 120

APPROVALS _ SEE MISC. BOOK W PAGE 121

REGISTER OF DEEDS OFFICE
MOWER COUNTY

RECEIVED FOR RECORD THIS 29 DAY OF May A.D. 1948 AT 9:00 a.m. AND RECORDED IN VOL. 5 OF PLATS ON PAGE 56.

Frank M. Enger
Ray L.V. Franklin
Deputy
REGISTER OF DEEDS

I hereby certify that taxes for the year 1947 on the land described within are paid.

C.C. Lenz

Taxes paid and transfer entered this 27 day of May 1948

C.M. Stubbard
County Auditor.

25