167479

Office of Register of Deeds
Mower County, Minnesota } SS

I hereby certify that the within instrument was filed for record on the 12 day of Dec. A.D. 1945 at 11 o'clock a. M. and duly recorded in Book 5 of Plats on page

Register of Deeds

By Deputy

For Dedication & Surveyor Cert's. see Book U Misc. Page 109

Sterling Place


PLAT OF SECOND ADDITION

TO CITY OF AUSTIN

MOWER COUNTY - STATE OF MINNESOTA

N. F. BANFIELD CORPORATION, OWNER

Scale: 1" = 60'

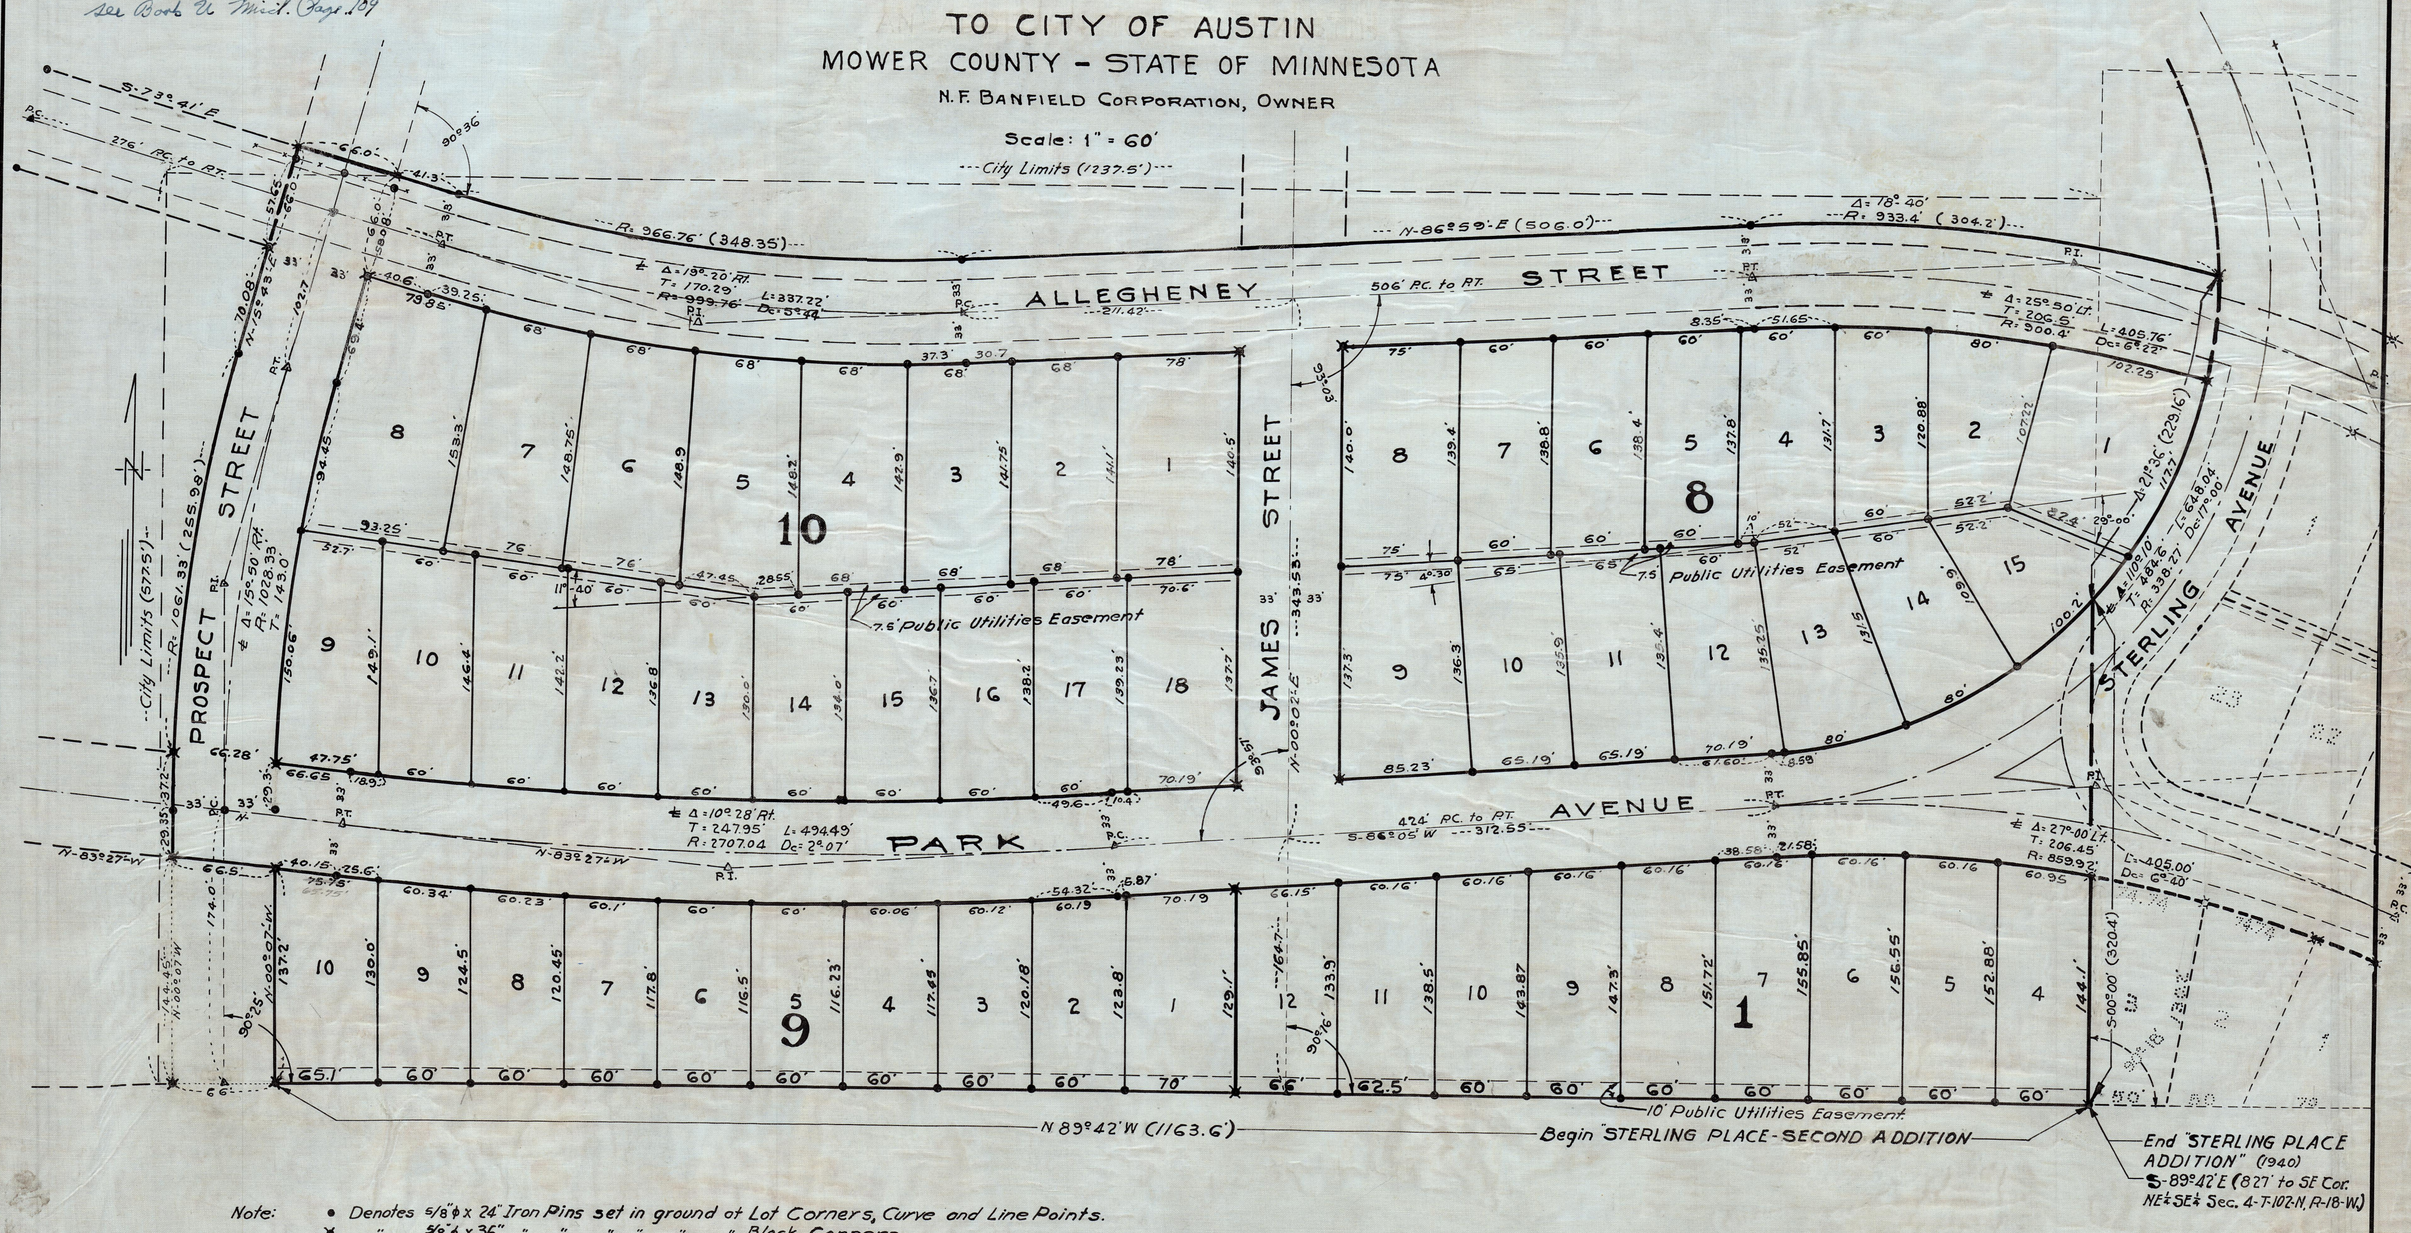

Note: • Denotes 5/8"ϕ x 24" Iron Pins set in ground at Lot Corners, Curve and Line Points.
⊠ " 5/8"ϕ x 36" " " " " " Block Corners.
⁂ " Iron Pins found inplace.

Surveyed and Platted By:- Oct. 27 to Nov. 6, 1945.

C. E. Milner
C.E. Milner, Minnesota Registered Engineer & Land Surveyor #1476

I hereby certify that taxes for the year 1944 on the lands described within are paid.
C C Berry
County Treasurer
12 Dec 45

Approved - Dec. 7, 1945
By Resolution no. 542