
PLAT OF
STERLING PLACE
THIRD ADDITION
TO THE
CITY OF AUSTIN
MOWER COUNTY. MINNESOTA.

SCALE :- 1" = 100 FT.

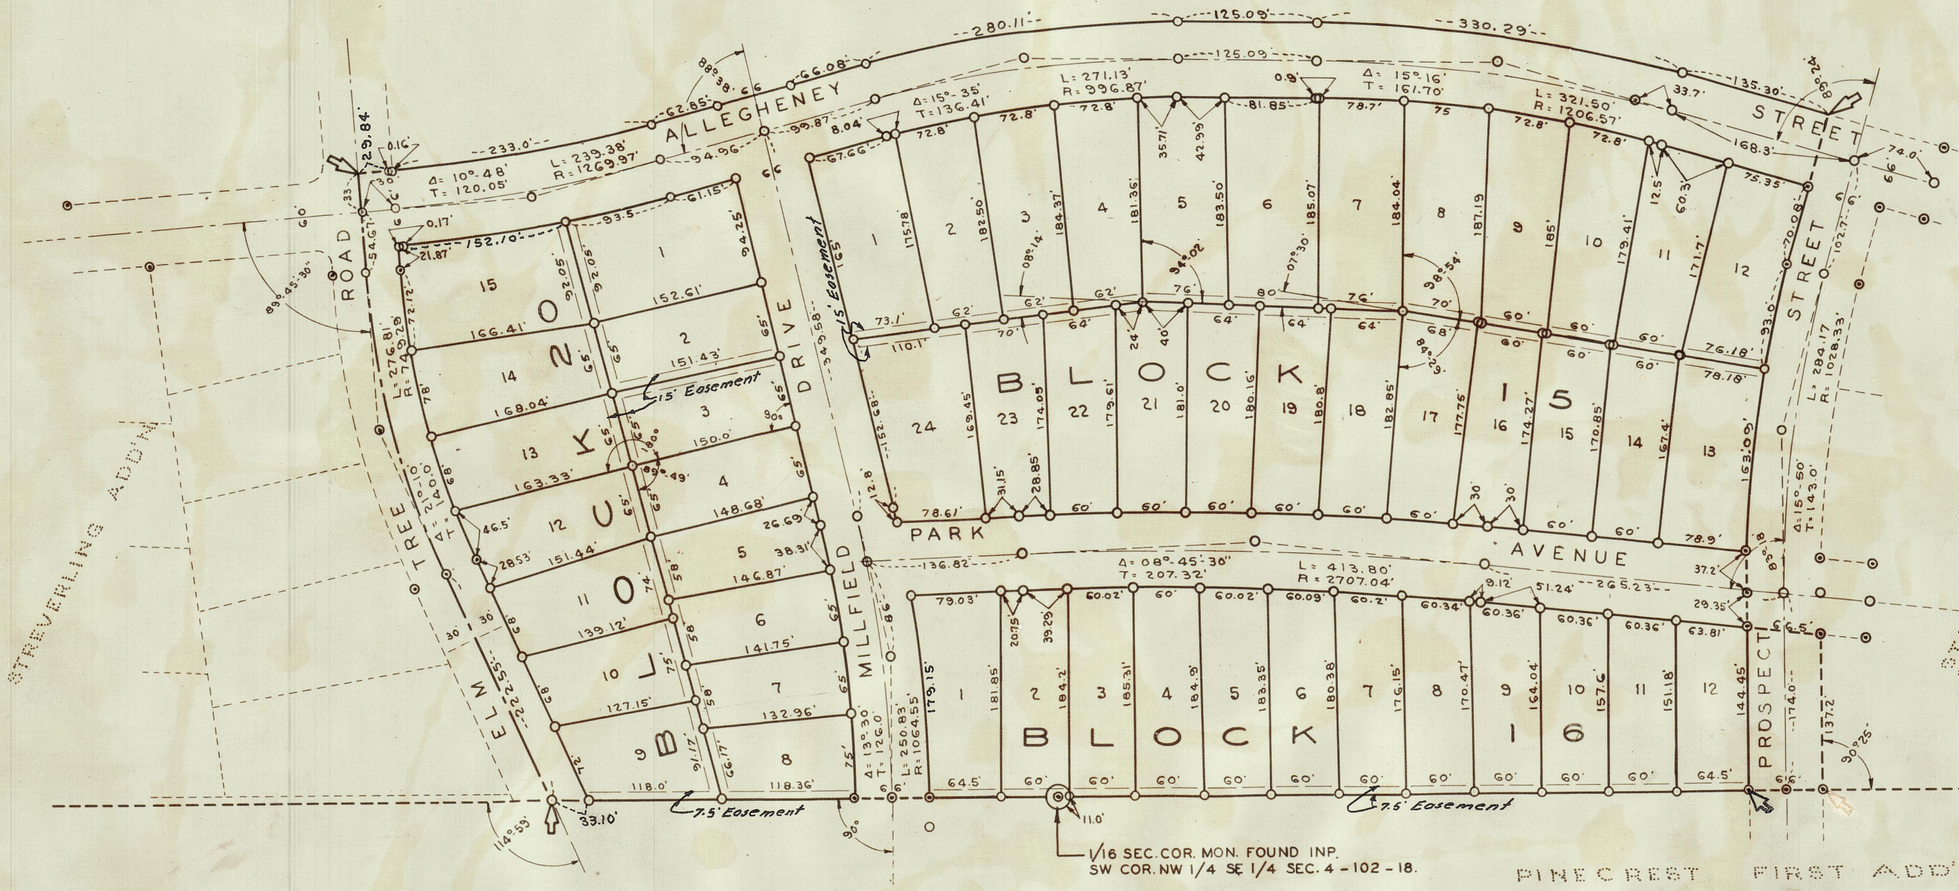

I hereby certify that taxes for the year 1946 on the land described within are paid.

C.C. Denny
County Treasurer

Taxes paid and transfer entered this 25 day of Nov 1947

County Auditor.

180426

Office of Register of Deeds } SS.
Mower County, Minnesota }

I hereby certify that the within instrument was filed for record on the 25 day of Nov. A.D. 1947 at 9 o'clock A. M. and duly recorded in Book 5 of Plats on page 50

Paul M. Engen
Register of Deeds

By L V Franklin, Deputy

CERTIFICATES	BOOK	PAGE
DEDICATION	"	633
SURVEYOR'S	"	634
CITY RECORDER'S	"	632

o DENOTES MONUMENT FOUND INPLACE
o DENOTES IRON STAKE
⇨ ADDITION CORNER

AREA 17.52 ACRES

CERTFICATE

I, C. E. MILNER, A DULY REGISTERED LAND SURVEYOR IN THE STATE OF MINNESOTA, DO HEREBY CERTIFY THAT I HAVE SURVEYED THE PROPERTY INDICATED HEREON AND HAVE PLATTED THE SAME HEREBY AS STERLING PLACE THIRD ADDITION TO THE CITY OF AUSTIN, MOWER COUNTY, MINNESOTA.

DATE: OCTOBER 15. 1947. A.D.

SIGNED C. E. Milner
MINN. REG. NO. 1476
1947 SER. NO. 1963