
P. Exh. "A"

FILED
AUG 15 1949
W. F. PLZAK
Clerk Of Court
Deputy

PLAT OF
REARRANGEMENT
OF LOTS NOS. 1. 2. 23. & 24
IN BLOCK NO. 15
IN STERLING PLACE THIRD ADDITION
TO THE
CITY OF AUSTIN
MOWER COUNTY. MINNESOTA

SCALE :- 1" = 100 FT.

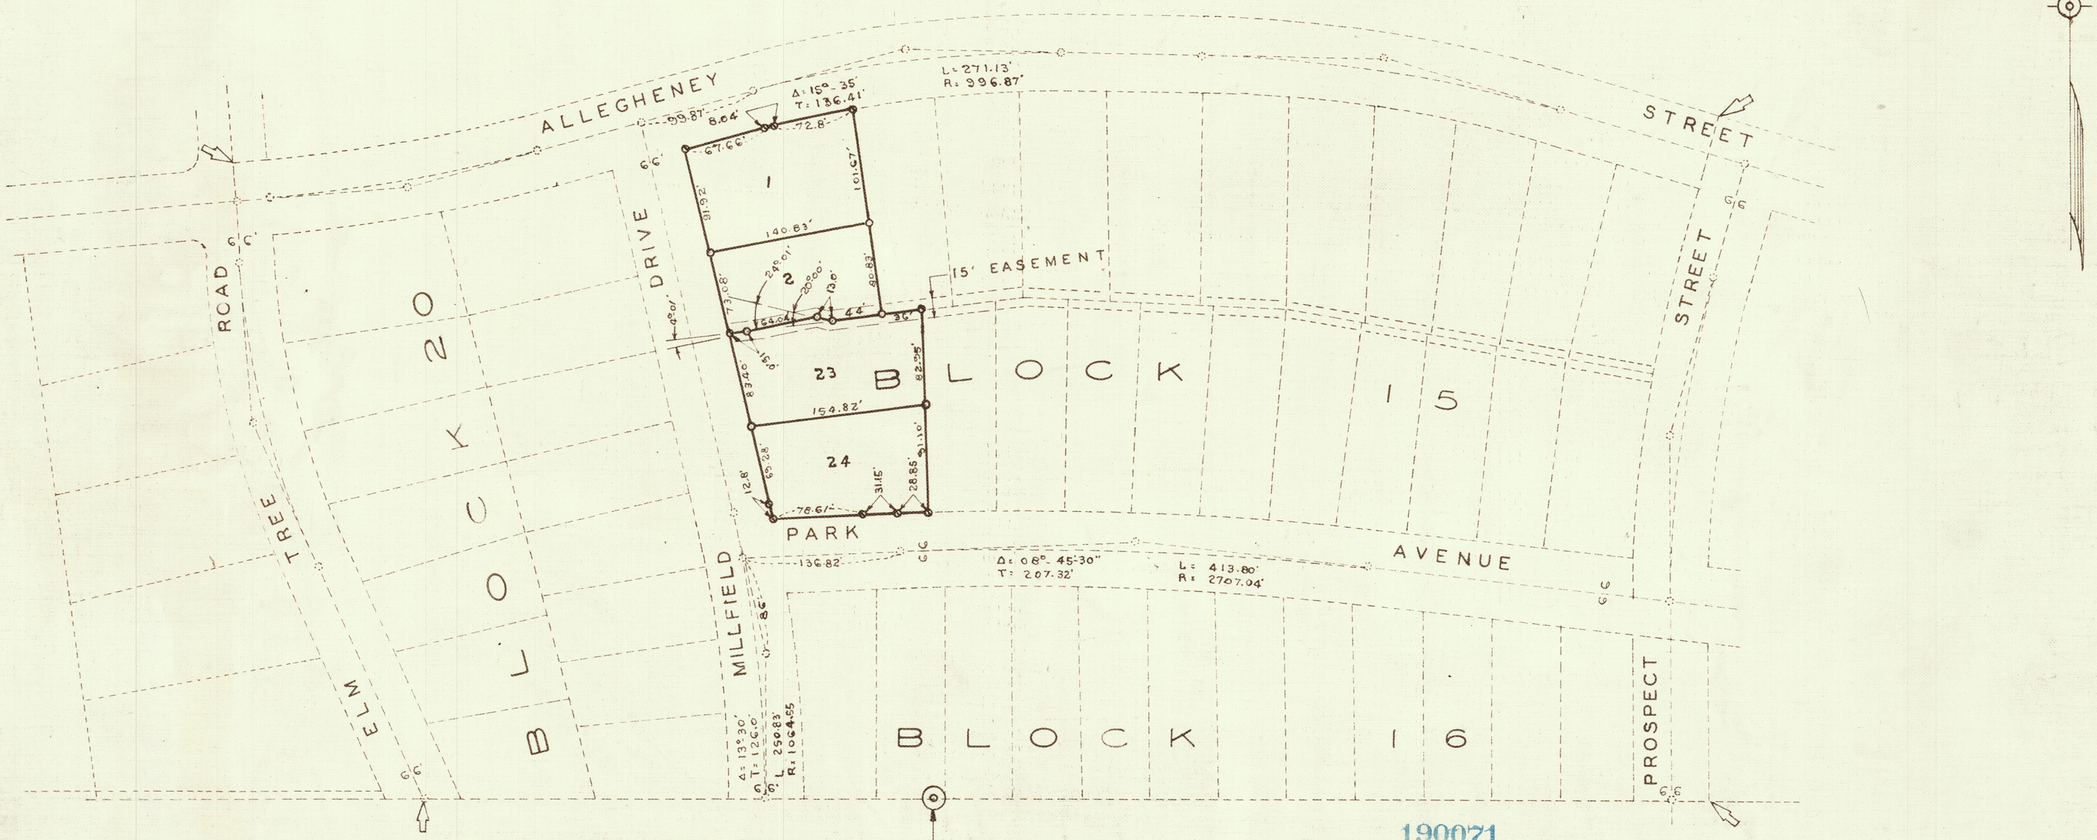

190071

Office of Register of Deeds }
Mower County, Minnesota } SS.

I hereby certify that the within instrument was filed for record on the 15 day of Aug A.D. 1949 at 2:30 o'clock P M. and duly recorded in Book 7 of Plats on page 10

Russ M. Engum
Register of Deeds
By V Franklin Deputy

I hereby certify that taxes for the year 1948 on the lands described within are paid.

C. C. Jerry
County Treasurer
K.

I hereby certify that this survey, plan, or report was prepared by me or under my direct supervision and that I am a duly Registered Land Surveyor under the laws of the State of Minnesota.

E. E. Wilson

Date 5-3-1949 Reg. No. 1476

Taxes paid and transfer entered this 15 day of Aug 1949

C. M. Hubbard
County Auditor

⊗ DENOTES IRON STAKE MON. INPLACE
o DENOTES IRON STAKE
⇨ ADDITION CORNER

CERTIFICATES	BOOK	PAGE
~~DEDICATION~~	~~W~~	~~401~~
SURVEYOR'S	W	401
Finding-Judgment	W	401