
Sun Valley

FIRST ADDITION
TO THE CITY OF AUSTIN
MOWER COUNTY. MINNESOTA

SCALE:- 1 IN. = 100 FT.

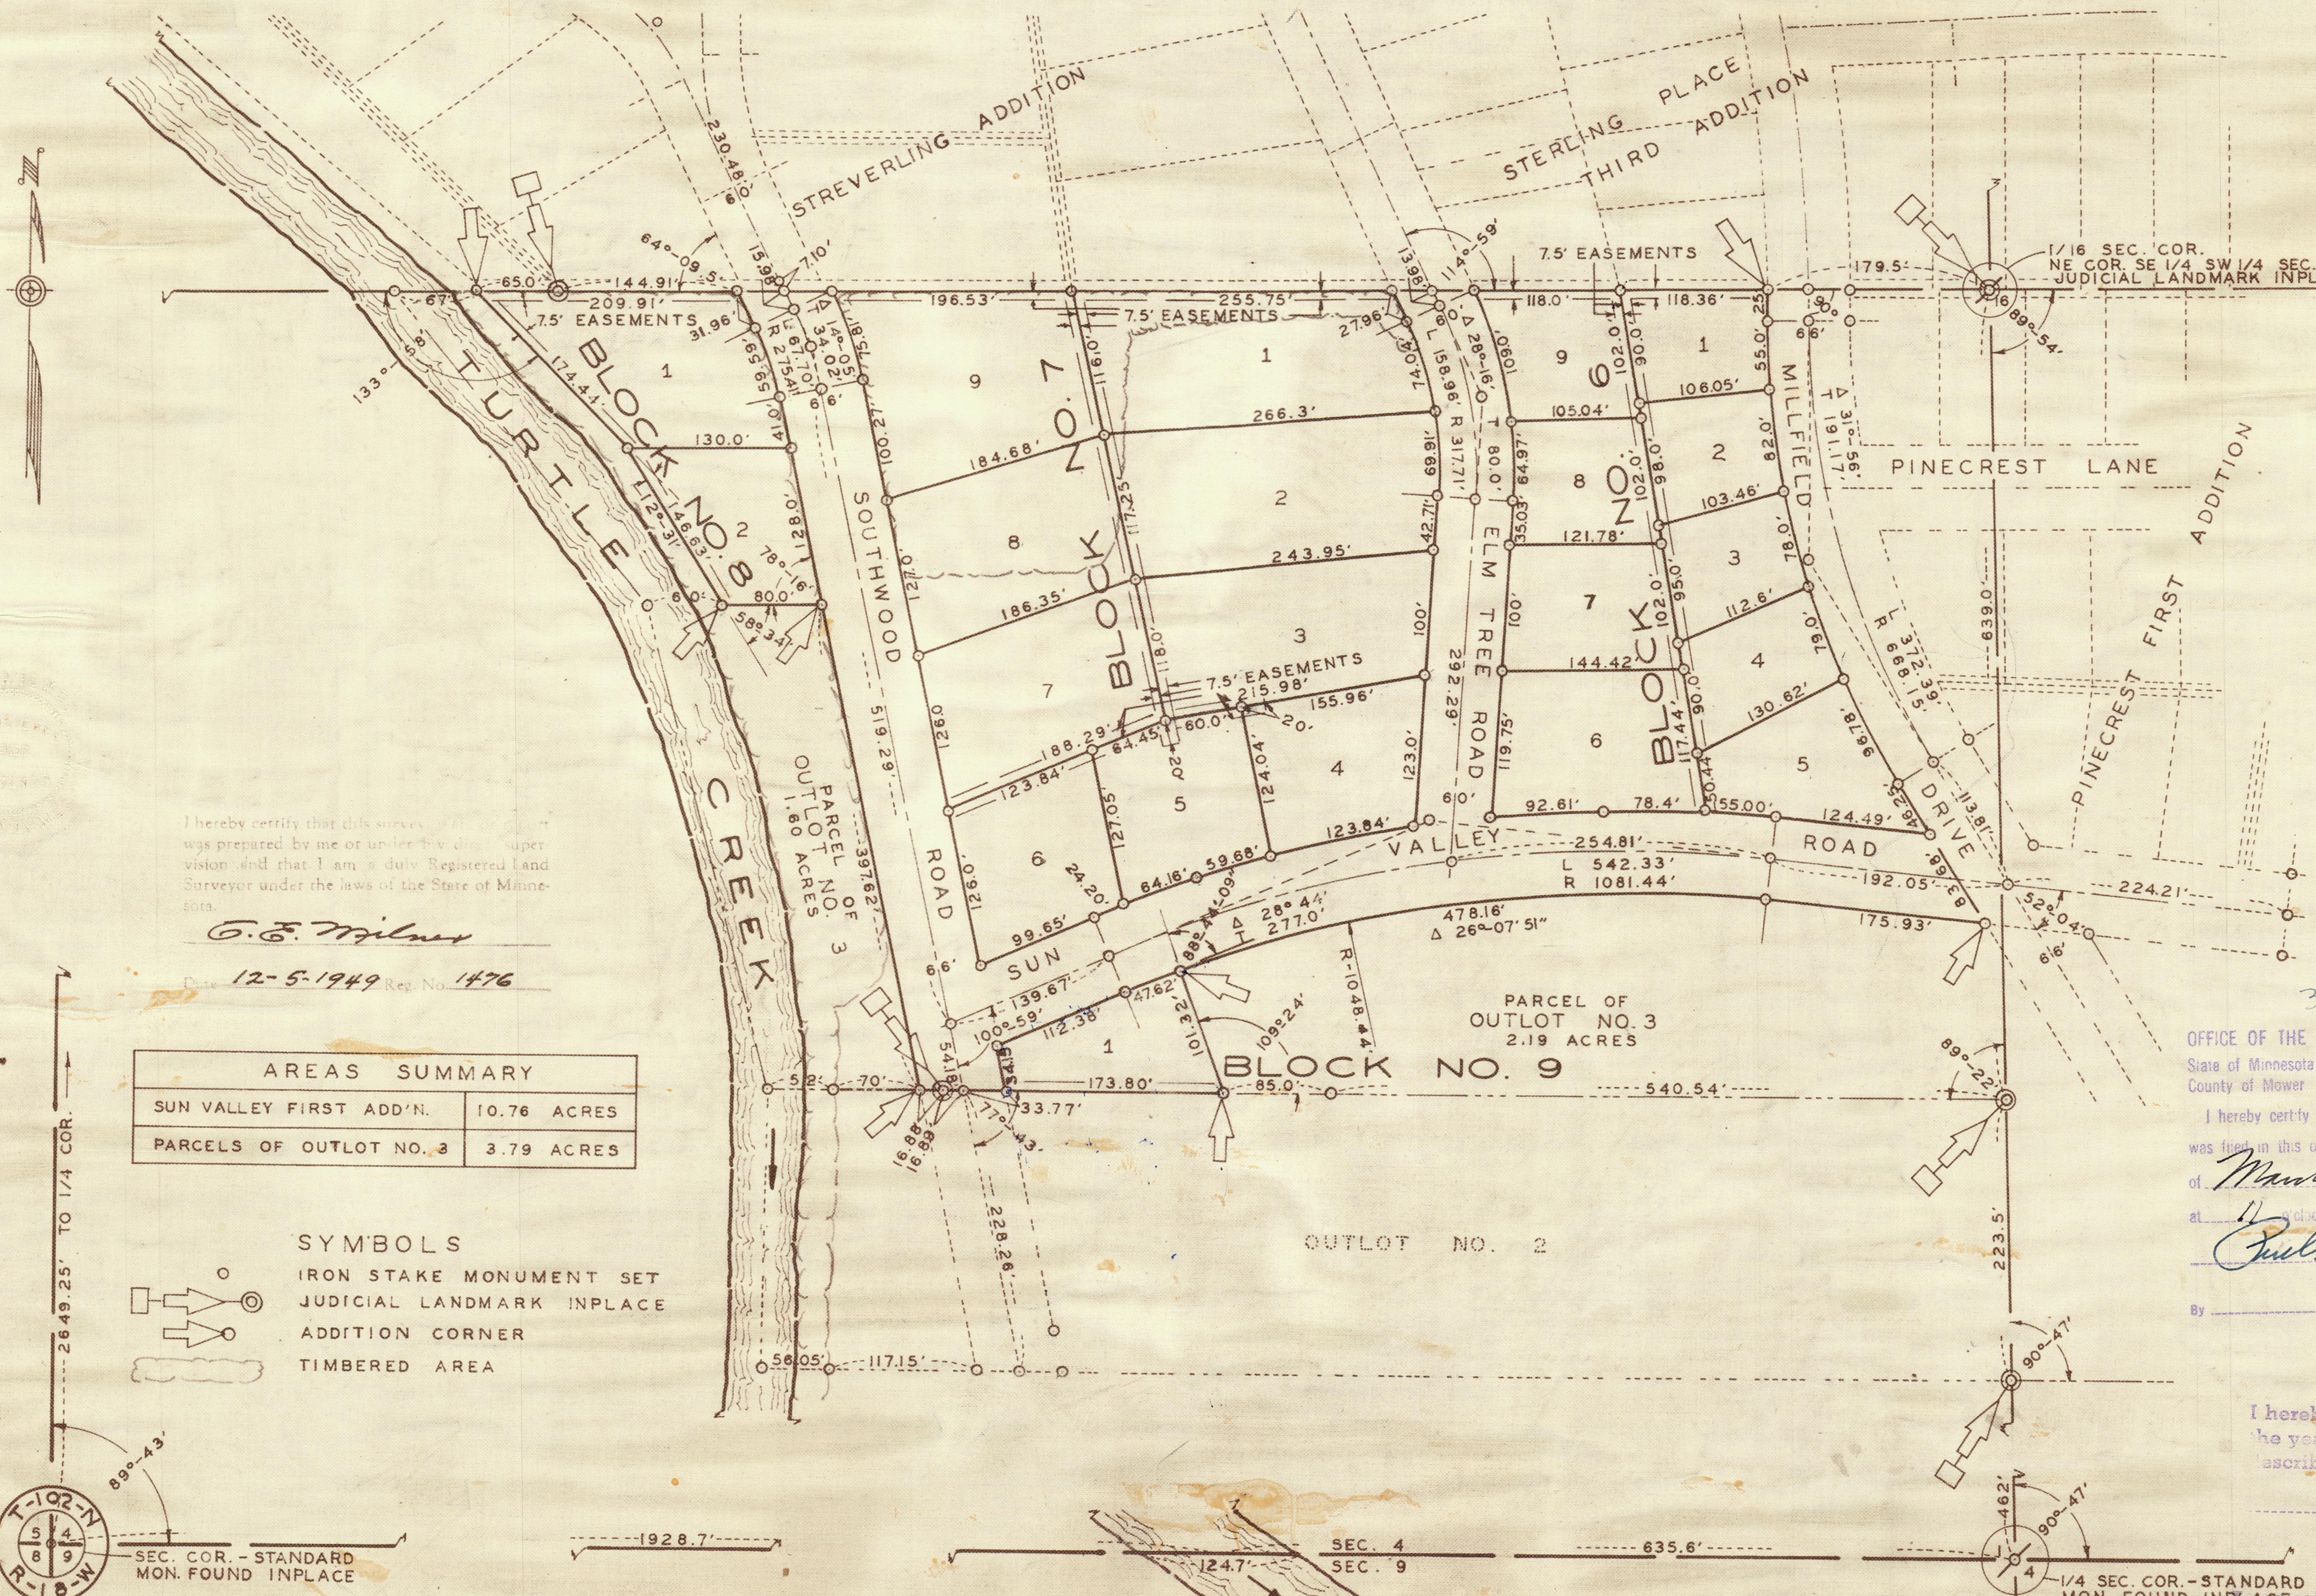

I hereby certify that this survey, plan or report was prepared by me or under my direct supervision and that I am a duly Registered Land Surveyor under the laws of the State of Minnesota.

C. E. Milner

Date *12-5-1949* Reg. No. *1476*

AREAS SUMMARY	
SUN VALLEY FIRST ADD'N.	10.76 ACRES
PARCELS OF OUTLOT NO. 3	3.79 ACRES

SYMBOLS

- IRON STAKE MONUMENT SET
- JUDICIAL LANDMARK INPLACE
- ADDITION CORNER
- TIMBERED AREA

CERTIFICATES	BOOK	PAGE
DEDICATION		
SURVEYOR'S		

Owner Dedication Surveyors & City Recorder Certificates & Restrictions Books W – 560

330

OFFICE OF THE REGISTRAR OF TITLES

State of Minnesota } ss.
County of Mower }

I hereby certify that the within instrument was filed in this office on the *1* day of *March* A. D. 19*50* at *11* o'clock *a* M.

Paul M... Registrar of Titles

By ______ Deputy Registrar of Titles

I hereby certify that taxes for the year *1949* on the land described within are paid.

C. C. Ferry County Treasurer *K.*

Taxes paid and transfer entered this *1* day of *March* 19*50*

[signature] County Auditor