
Varco's Addition to Austin.

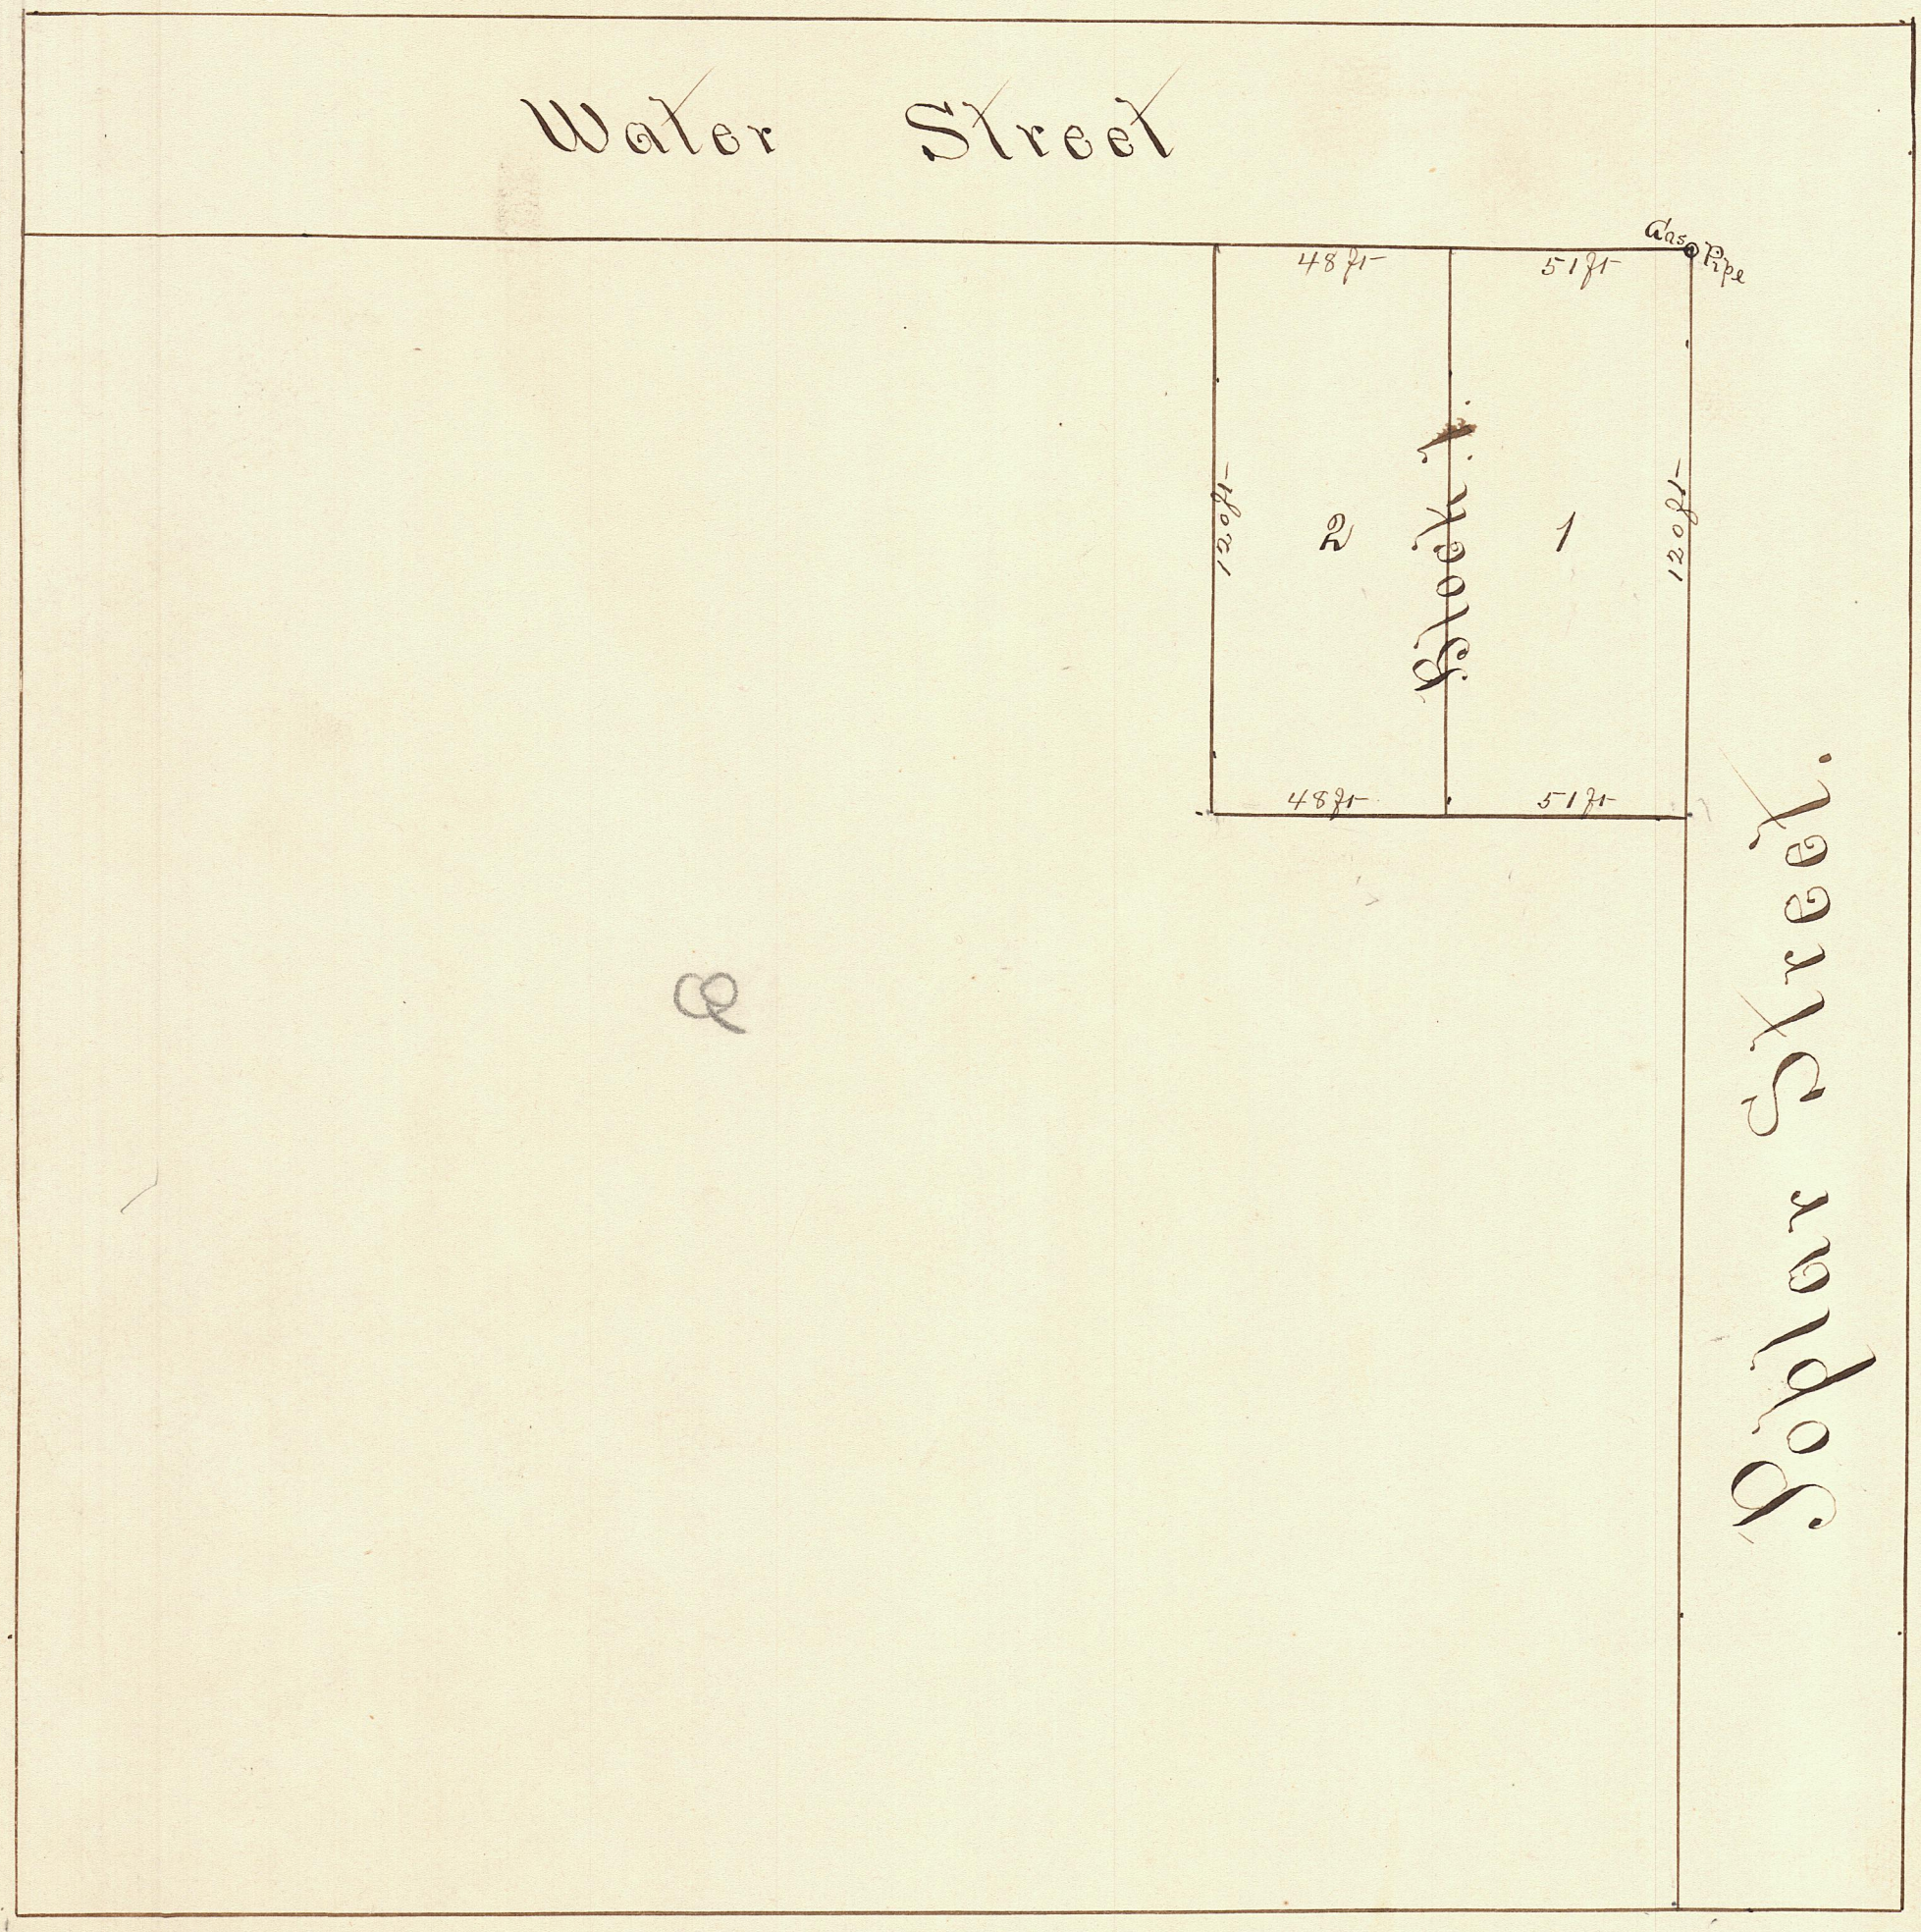

State of Minnesota }ss
Mower County }

I, M. K. Clausen, County Surveyor of Mower Co. Minn. do hereby certify that I have this 2d day of May A.D. 1895 Surveyed a parcel of Land described as follows to-Wit: Commencing at the South West corner of Water and Poplar Streets in the City of Austin, running thence West along the South line of Water Street Ninety Nine "99" feet; thence South parallel with poplar Street One hundred and twenty "120" feet; thence East Ninety nine "99" feet to the West line of Poplar Street; thence North One Hundred and twenty "120" feet to the place of beginning. said parcel of land was Sub-divided into Lots to be known and Platted as Block No One "1" in Varco's Addition to the City of Austin. I further Certify that the above plat is correct and in accordance with the above mentioned Survey made at the request of Mrs Emilie Vares. I caused a "1½" inch gas pipe about 3 feet long to be drive in the N.E. Corner of said Block.

M. K. Clausen
County Surveyor

Filed Dec 4th 1895 at 11 A.M.
E. Wood
Register of Deeds

Taxes paid and transfer entered this 4th day of December 1895
R. L. Johnson
County Auditor