
PLAT
OF
WESTLAWN SECOND ADDITION
A subdivision of the N'1/2 of the S.'1/2 of the N.E.'1/4 of the NE'1/4 of the N.E.'1/4 of Section 4, Twp. 102 N. Range 18 W. Mower County, Minnesota.
Scale - 1" = 50'.

N.E. corner Section 4-102-18

I hereby certify that taxes for the year 1950 on the land described within are paid.
C. C. Denny
County Treasurer.

Taxes paid and transfer entered this 6 day of Dec. 1951
C. M. Hubbard
County Auditor.
J. Y.

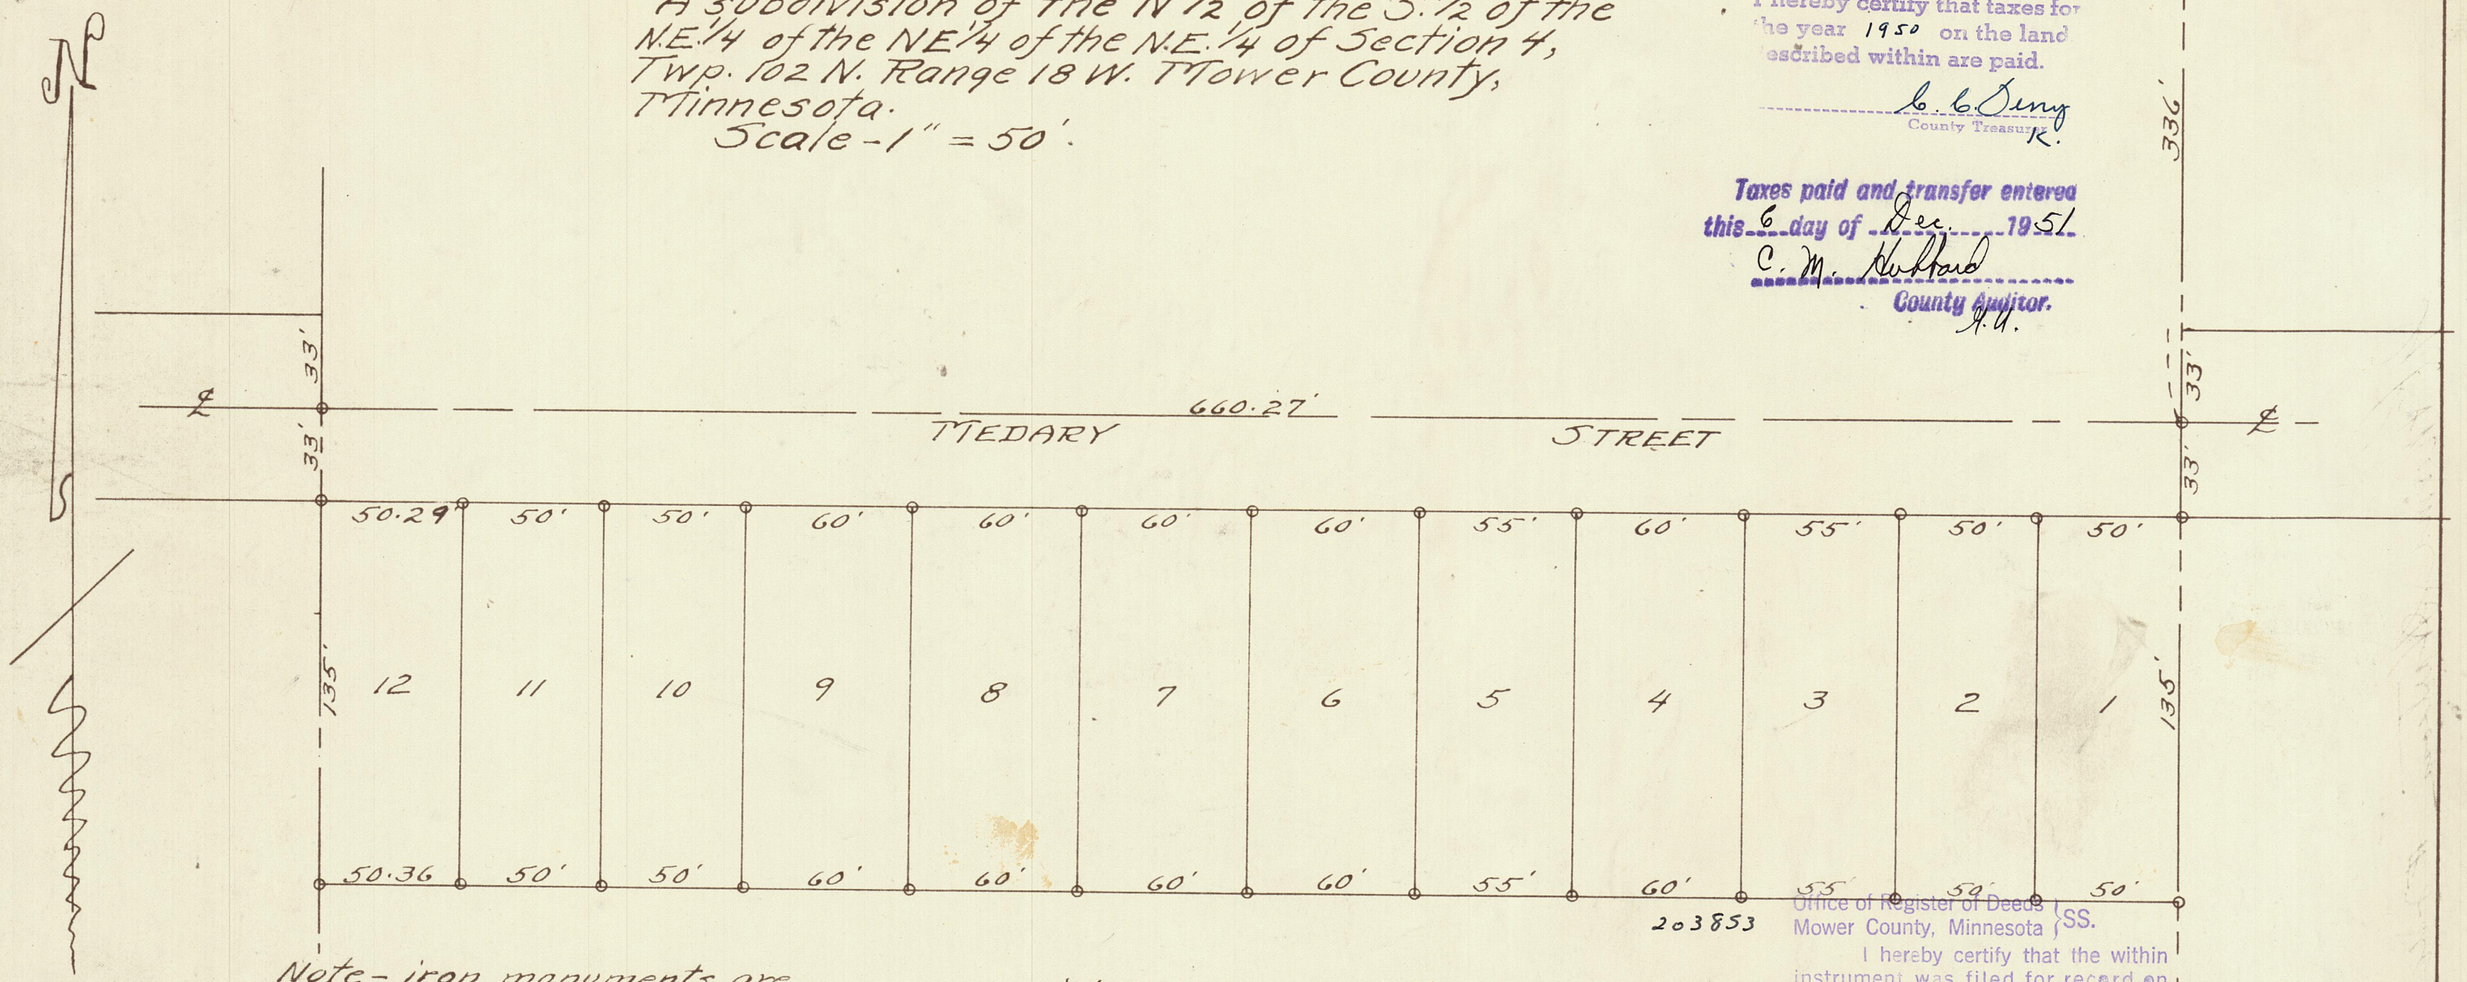

Note - iron monuments are placed in the ground at points shown by circles.

WESTLAWN 1st. ADDITION

CERTIFICATES
Dedication Certificate; See Misc. Book Ym Page 16
Surveyors Certificate; See Misc. Book Ym Page 15

Office of Register of Deeds } SS.
Mower County, Minnesota }
I hereby certify that the within instrument was filed for record on the 6 day of Dec A. D. 19 51
10:30 o'clock A M. and duly recorded in Book 7 of Plats on page 44
Paul M. Engen
Register of Deeds
By L V Franklin Deputy

RECORDED
COMPARED
INDEXED
ABSTRACTED
REG. TAX
REV. STAMPS
FEES