PLAT
OF
WESTLAWN THIRD ADDITION

A subdivision of lands located in the N.E.1/4 of the N.E.1/4 of Section 4, Twp. 102 N. Range 18 W. Austin, Mower County, Minnesota.

Scale - 1" = 50' May 25, 1953

212230


Office of Register of Deeds } SS.
Mower County, Minnesota }

I hereby certify that the within instrument was filed for record on the 24 day of July A. D. 1953 at 3 o'clock P. M. and duly recorded in Book 8 of Plats on page 11.

Register of Deeds

By ....., Deputy

N.E. corner Sec. 4-102-18

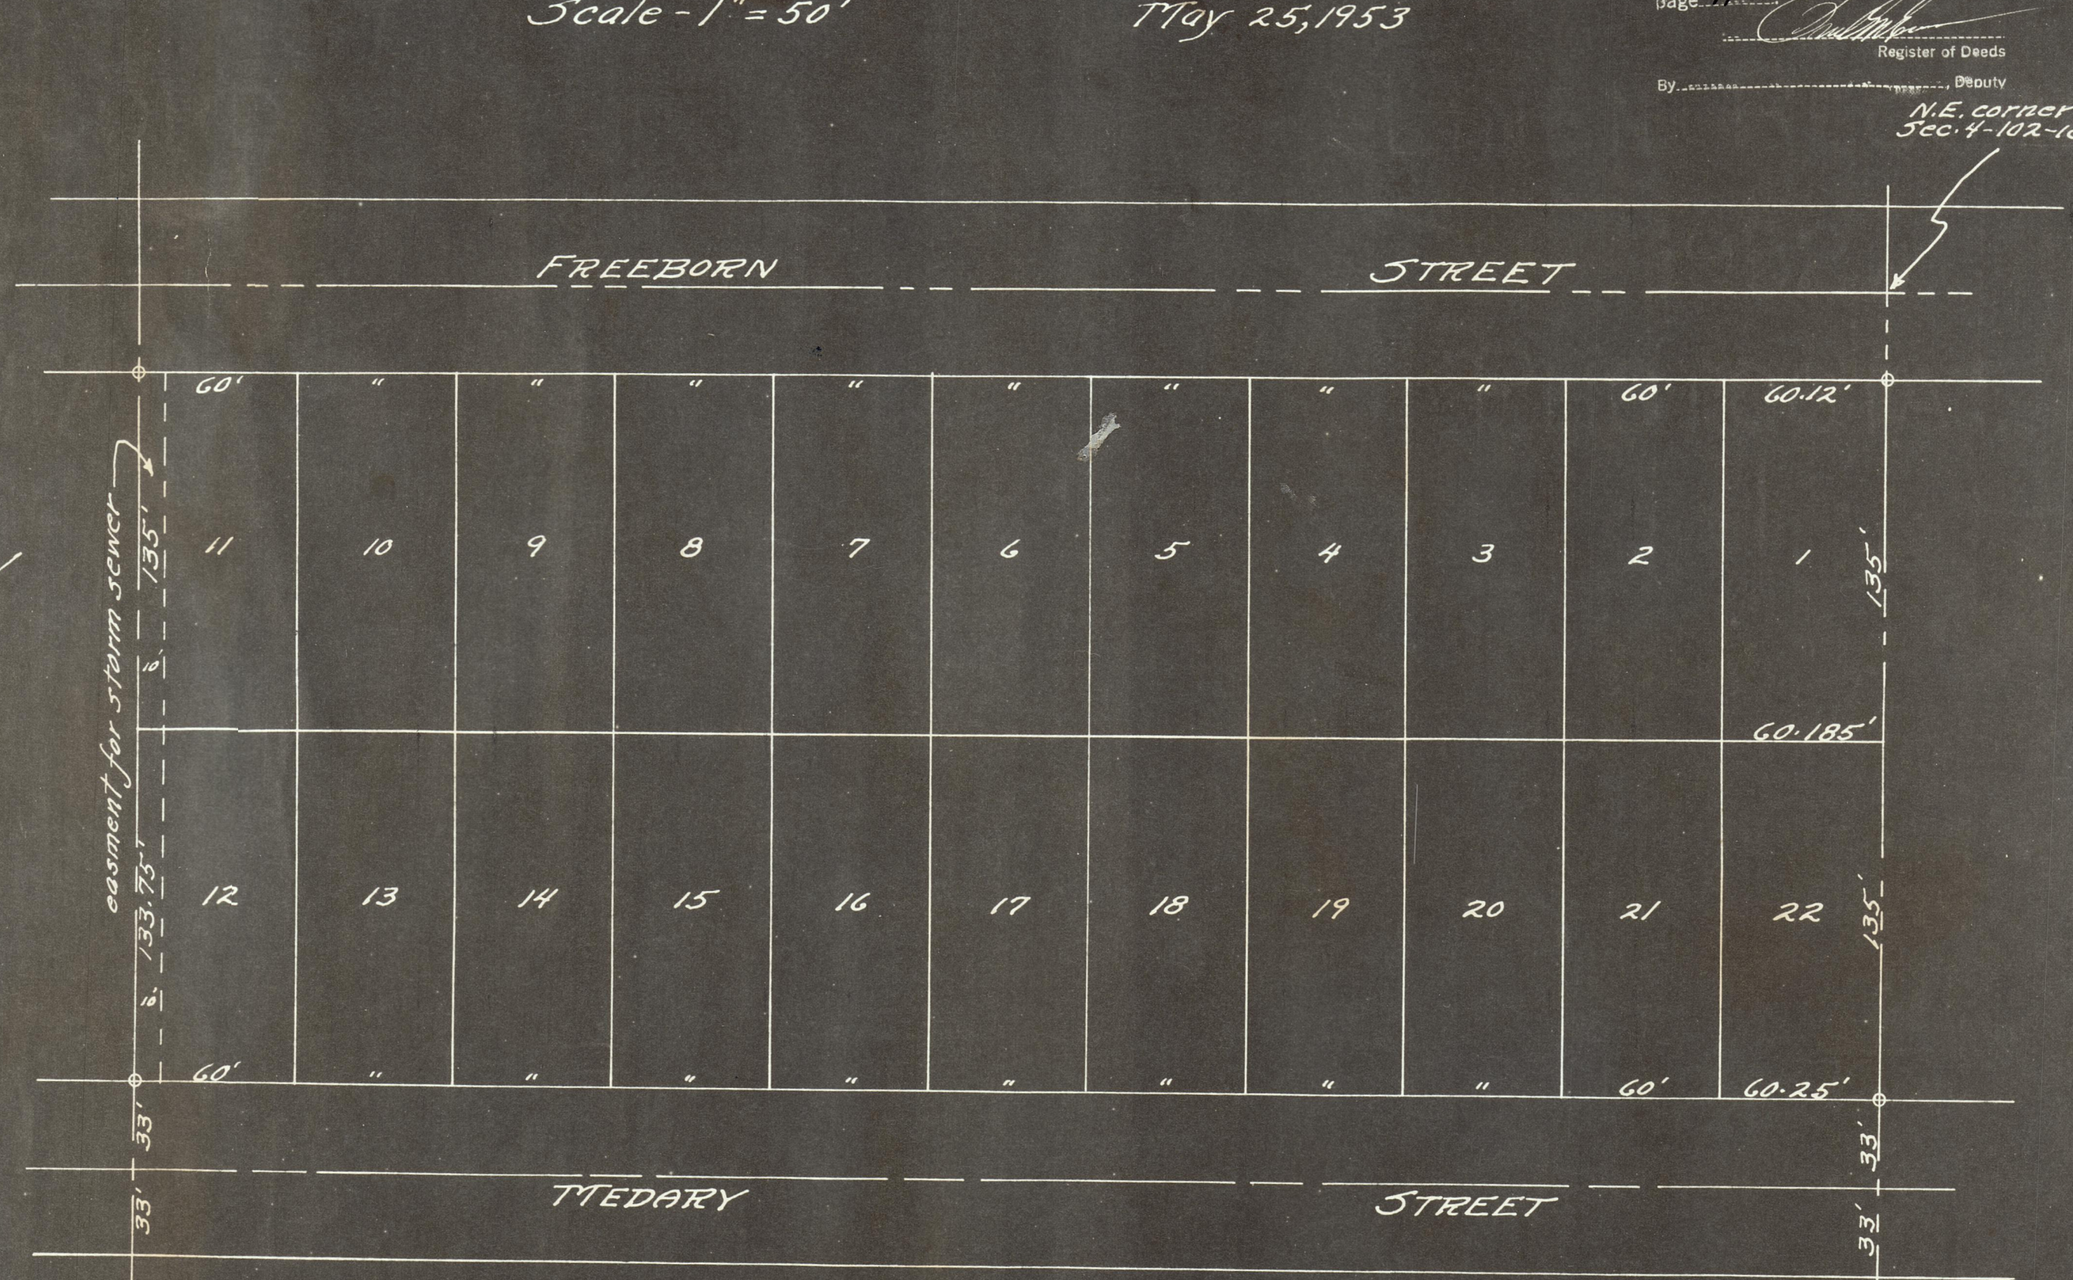

Taxes paid and transfer entered this 24 day of July 1953
C. L. Tollefson
County Auditor.

Surveyors Certificate see Misc. Book 1 Page 291
Dedication Certificate see Misc. Book 1 Page 291
Approvals see Misc. Book 1 Page 291

Note - iron monuments are placed in the ground at points shown by circles.

I hereby certify that taxes for the year 1952 on the lands described within are paid.

County Treasurer

I hereby certify that this survey, plan, or report was prepared by me or under my direct supervision and that I am a duly Registered Land Surveyor under the laws of the State of Minnesota.

L. H. Edison

Date May 25, 1953 Reg. No. 432

FILED JUL 24 1953
C. L. TOLLEFSON
COUNTY AUDITOR