
W. F. MONTY'S

FIRST ADDITION
TO THE CITY OF AUSTIN

BEING A SUBDIVISION OF OUTLOT NO. 29 IN E½ NE¼ SEC. 2 T-102-N, R-18-W.
MOWER COUNTY, MINNESOTA
SCALE:- 1" = 40 FT.

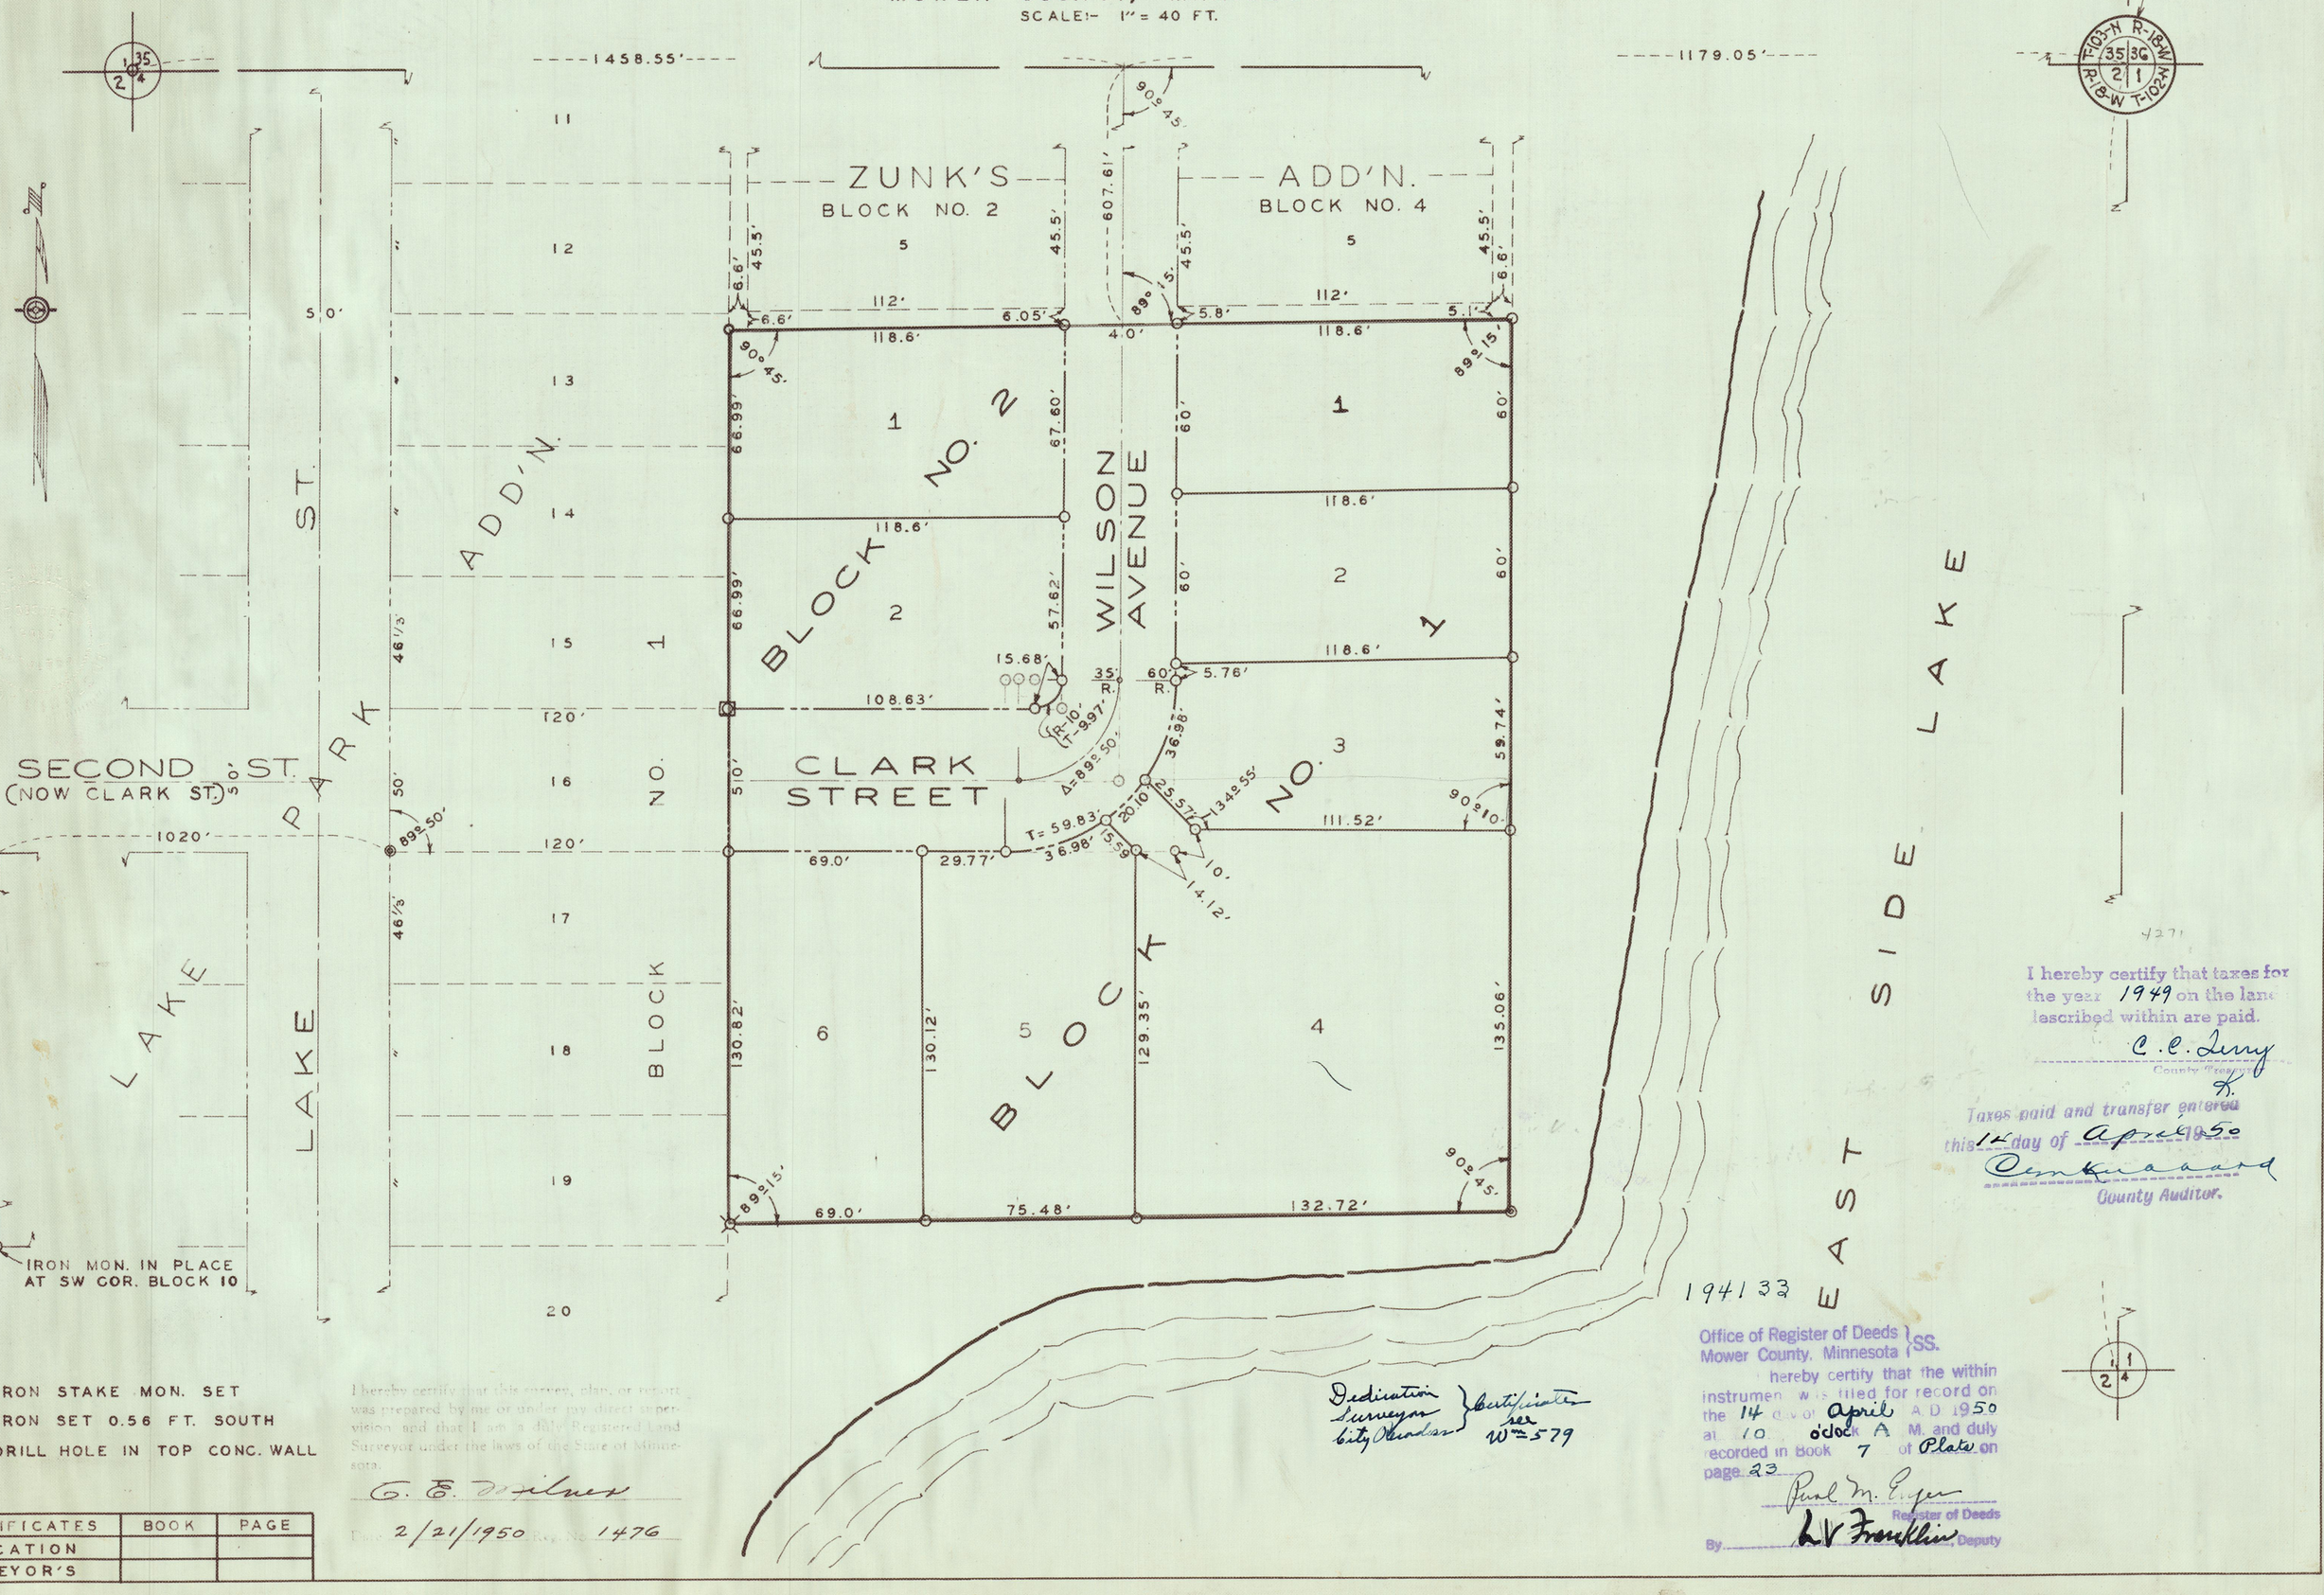

I hereby certify that taxes for the year 1949 on the lands described within are paid.

C. C. Lang
County Treasurer

Taxes paid and transfer entered this 14 day of April 1950

Clerk Hubbard
County Auditor.

194132

Office of Register of Deeds } SS.
Mower County, Minnesota }

I hereby certify that the within instrument was filed for record on the 14 day of April A.D. 1950 at 10 o'clock A.M. and duly recorded in Book 7 of Plats on page 23.

Paul M. Enger
Register of Deeds
By L V Franklin Deputy

Dedication
Surveyor
City Boundaries } Certificates see W=579

O IRON STAKE MON. SET
⊠ IRON SET 0.56 FT. SOUTH
⊗ DRILL HOLE IN TOP CONC. WALL

I hereby certify that this survey, plan, or report was prepared by me or under my direct supervision and that I am a duly Registered Land Surveyor under the laws of the State of Minnesota.

G. E. Dahlen
2/21/1950 Reg. No. 1476

CERTIFICATES	BOOK	PAGE
DEDICATION		
SURVEYOR'S		