

WILLIAM BAUDLER ADDITION

IN THE S.E.¼ OF SECTION 34, T.103N, R.18W.
COUNTY OF MOWER CITY OF AUSTIN STATE OF MINNESOTA

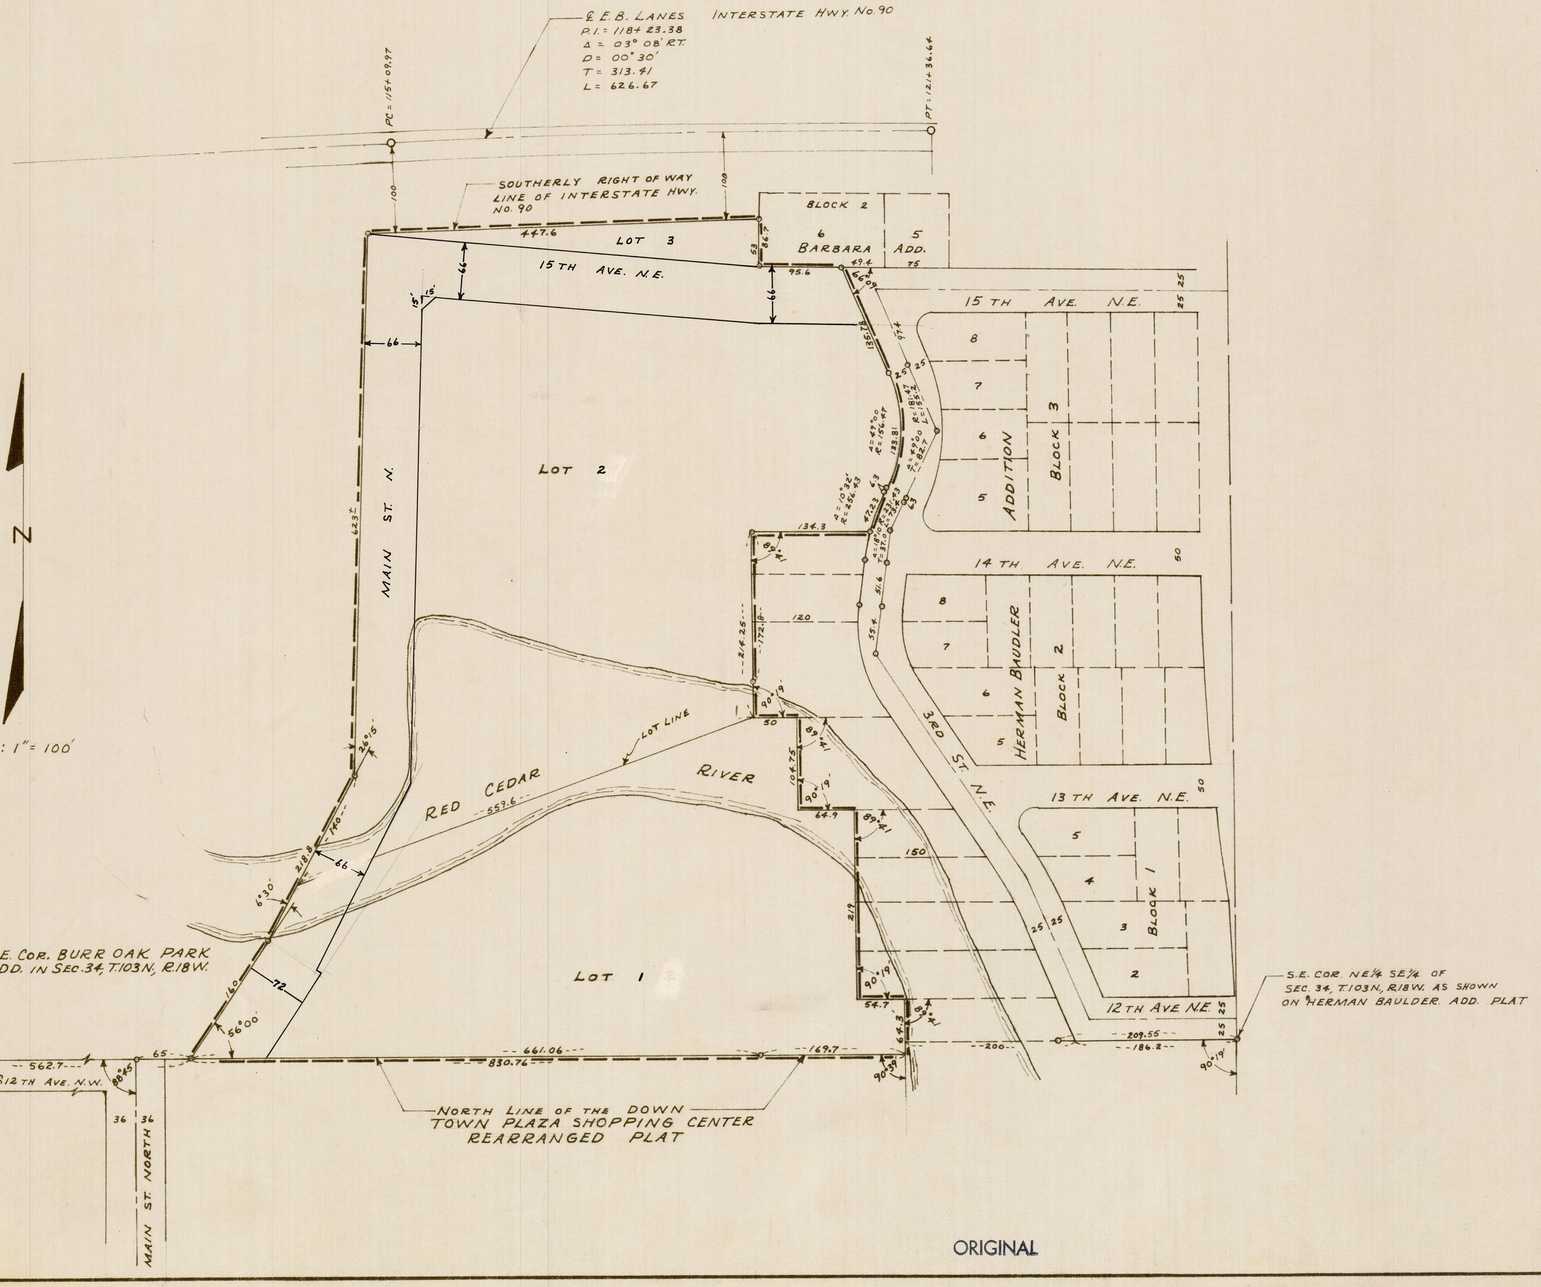

INDEX MAP
3" = 1 MILE

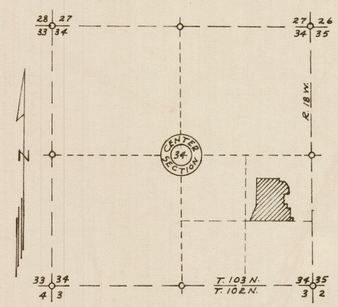

PLATTED AREA: Ac.

LEGEND

o = IRON MARKER
= ADDITION BOUNDARY

C.V. JONES
CIVIL ENGINEER & LAND SURVEYOR
ALBERT LEA, MINN.
OCT 1964

I hereby certify that taxes for the year 1965 on the lands described within are paid.
Donald J. Landeen
County Treasurer

Taxes paid and transfer entered this 11 day of Dec. A.D. 1965
Graham L. Welch
County Auditor

ORIGINAL

SHEET 1 OF 2

MAP 637