
YATES ADDITION TO AUSTIN.

36

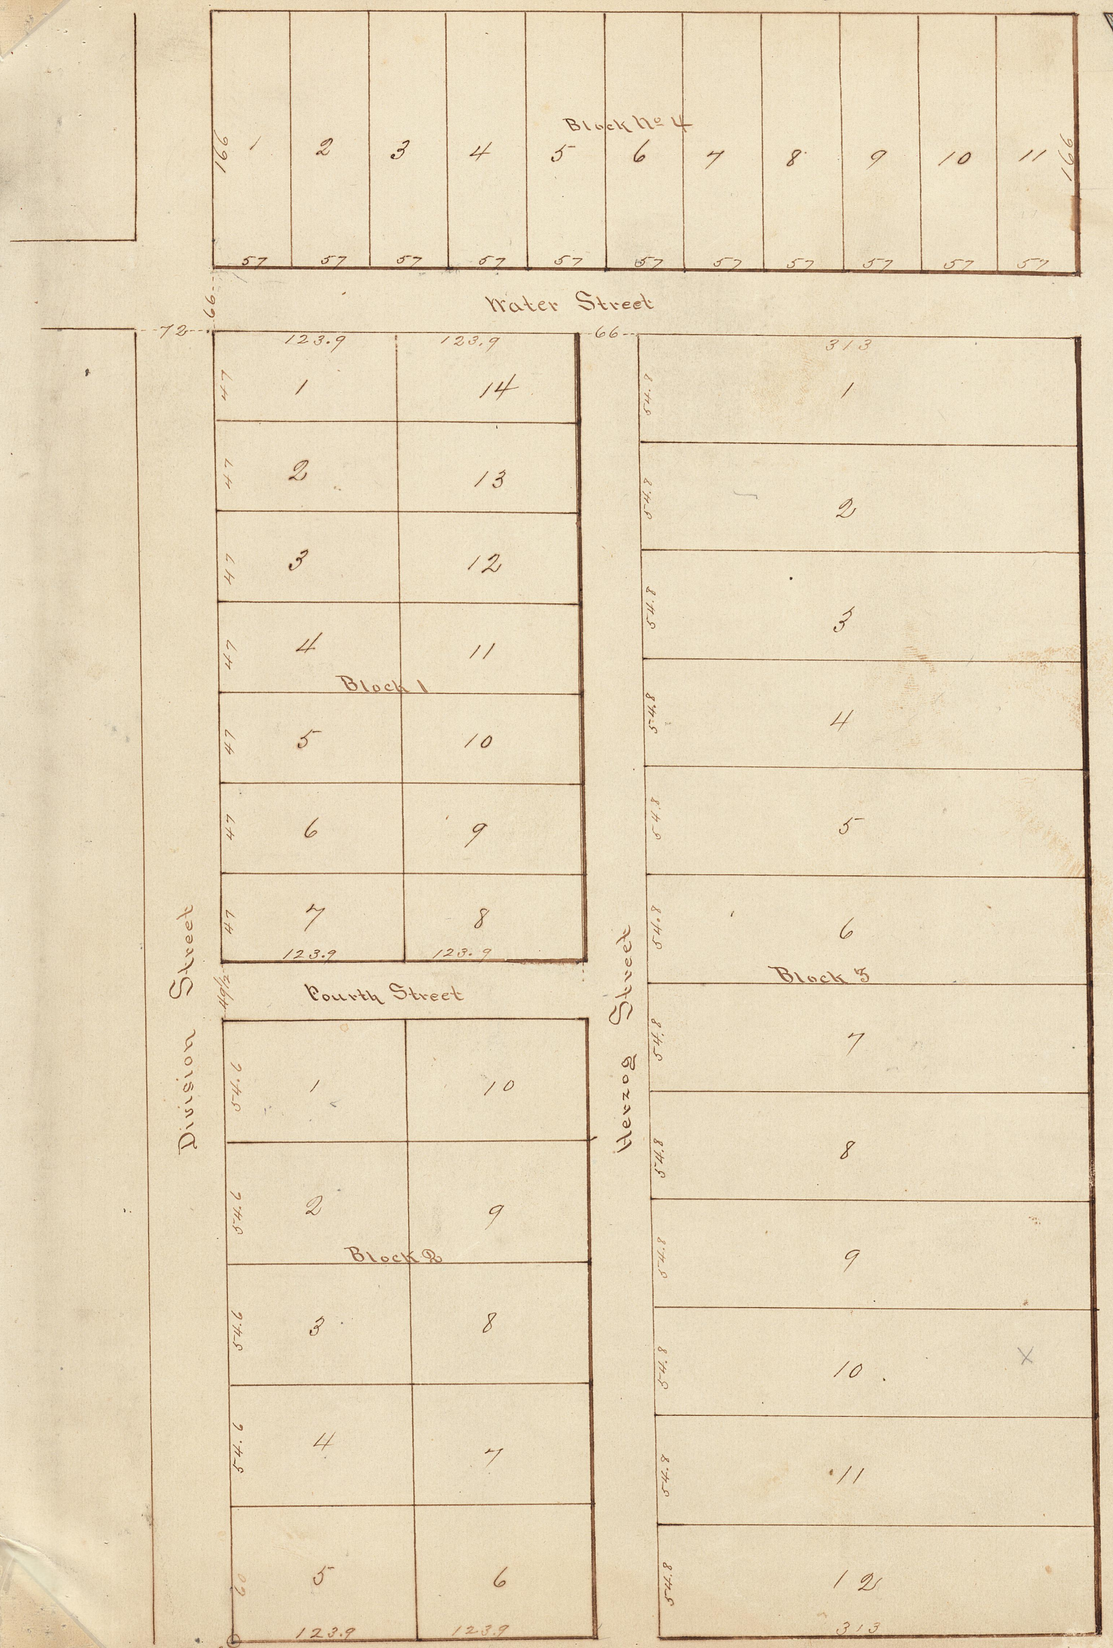

Mower County Minnesota

Filed for record this 18th day of December A D 1872 at 11 o'clock A M
Geo. H. Robinson
Register of Deeds

Yates Addition to Austin is situated on the East Half of the South West Quarter of the North East Quarter of Section No Two (2) in Township No One Hundred & Two (102) Range Eighteen (18) West as Follows Commencing 28 29/100 rods North of the South West corner of the East Half of the South West Quarter of the North East Quarter of Section No Two (2) in Township No 102 Range 18 Thence north to the North Line of the East half of the South West Quarter of the North East Quarter of said Section Thence East Forty (40) rods Thence South to a point 28 29/100 rods North of the South line of the East half of the South West Quarter of the North East Quarter of said section Thence West to beginning

36

State of Minnesota }
County of Mower } ss

I hereby certify that the Plat of Yates addition to Austin was surveyed by me & that it is correct as described on said Plat

Dated Austin Minn December 18th 1872

George W. Clough
Surveyor

I J. B Yates do hereby certify that the Plat of Yates addition to austin is laid out in accordance with my wishes & that the same is correct according to my best judgment

In Presence of
John F Atherton
W. S Conger

J. B. Yates

Personally appeared before me the above named J. B Yates this 18th day of December 1872 & acknowledged that he executed the above as his own free act & deed

John F Atherton
Clerk of District Court