
PLAT
OF
ANDREW D. BROWN ADDITION to BROWNSDALE, MINNESOTA.

Scale - 1" = 60'

Aug. 13-1956

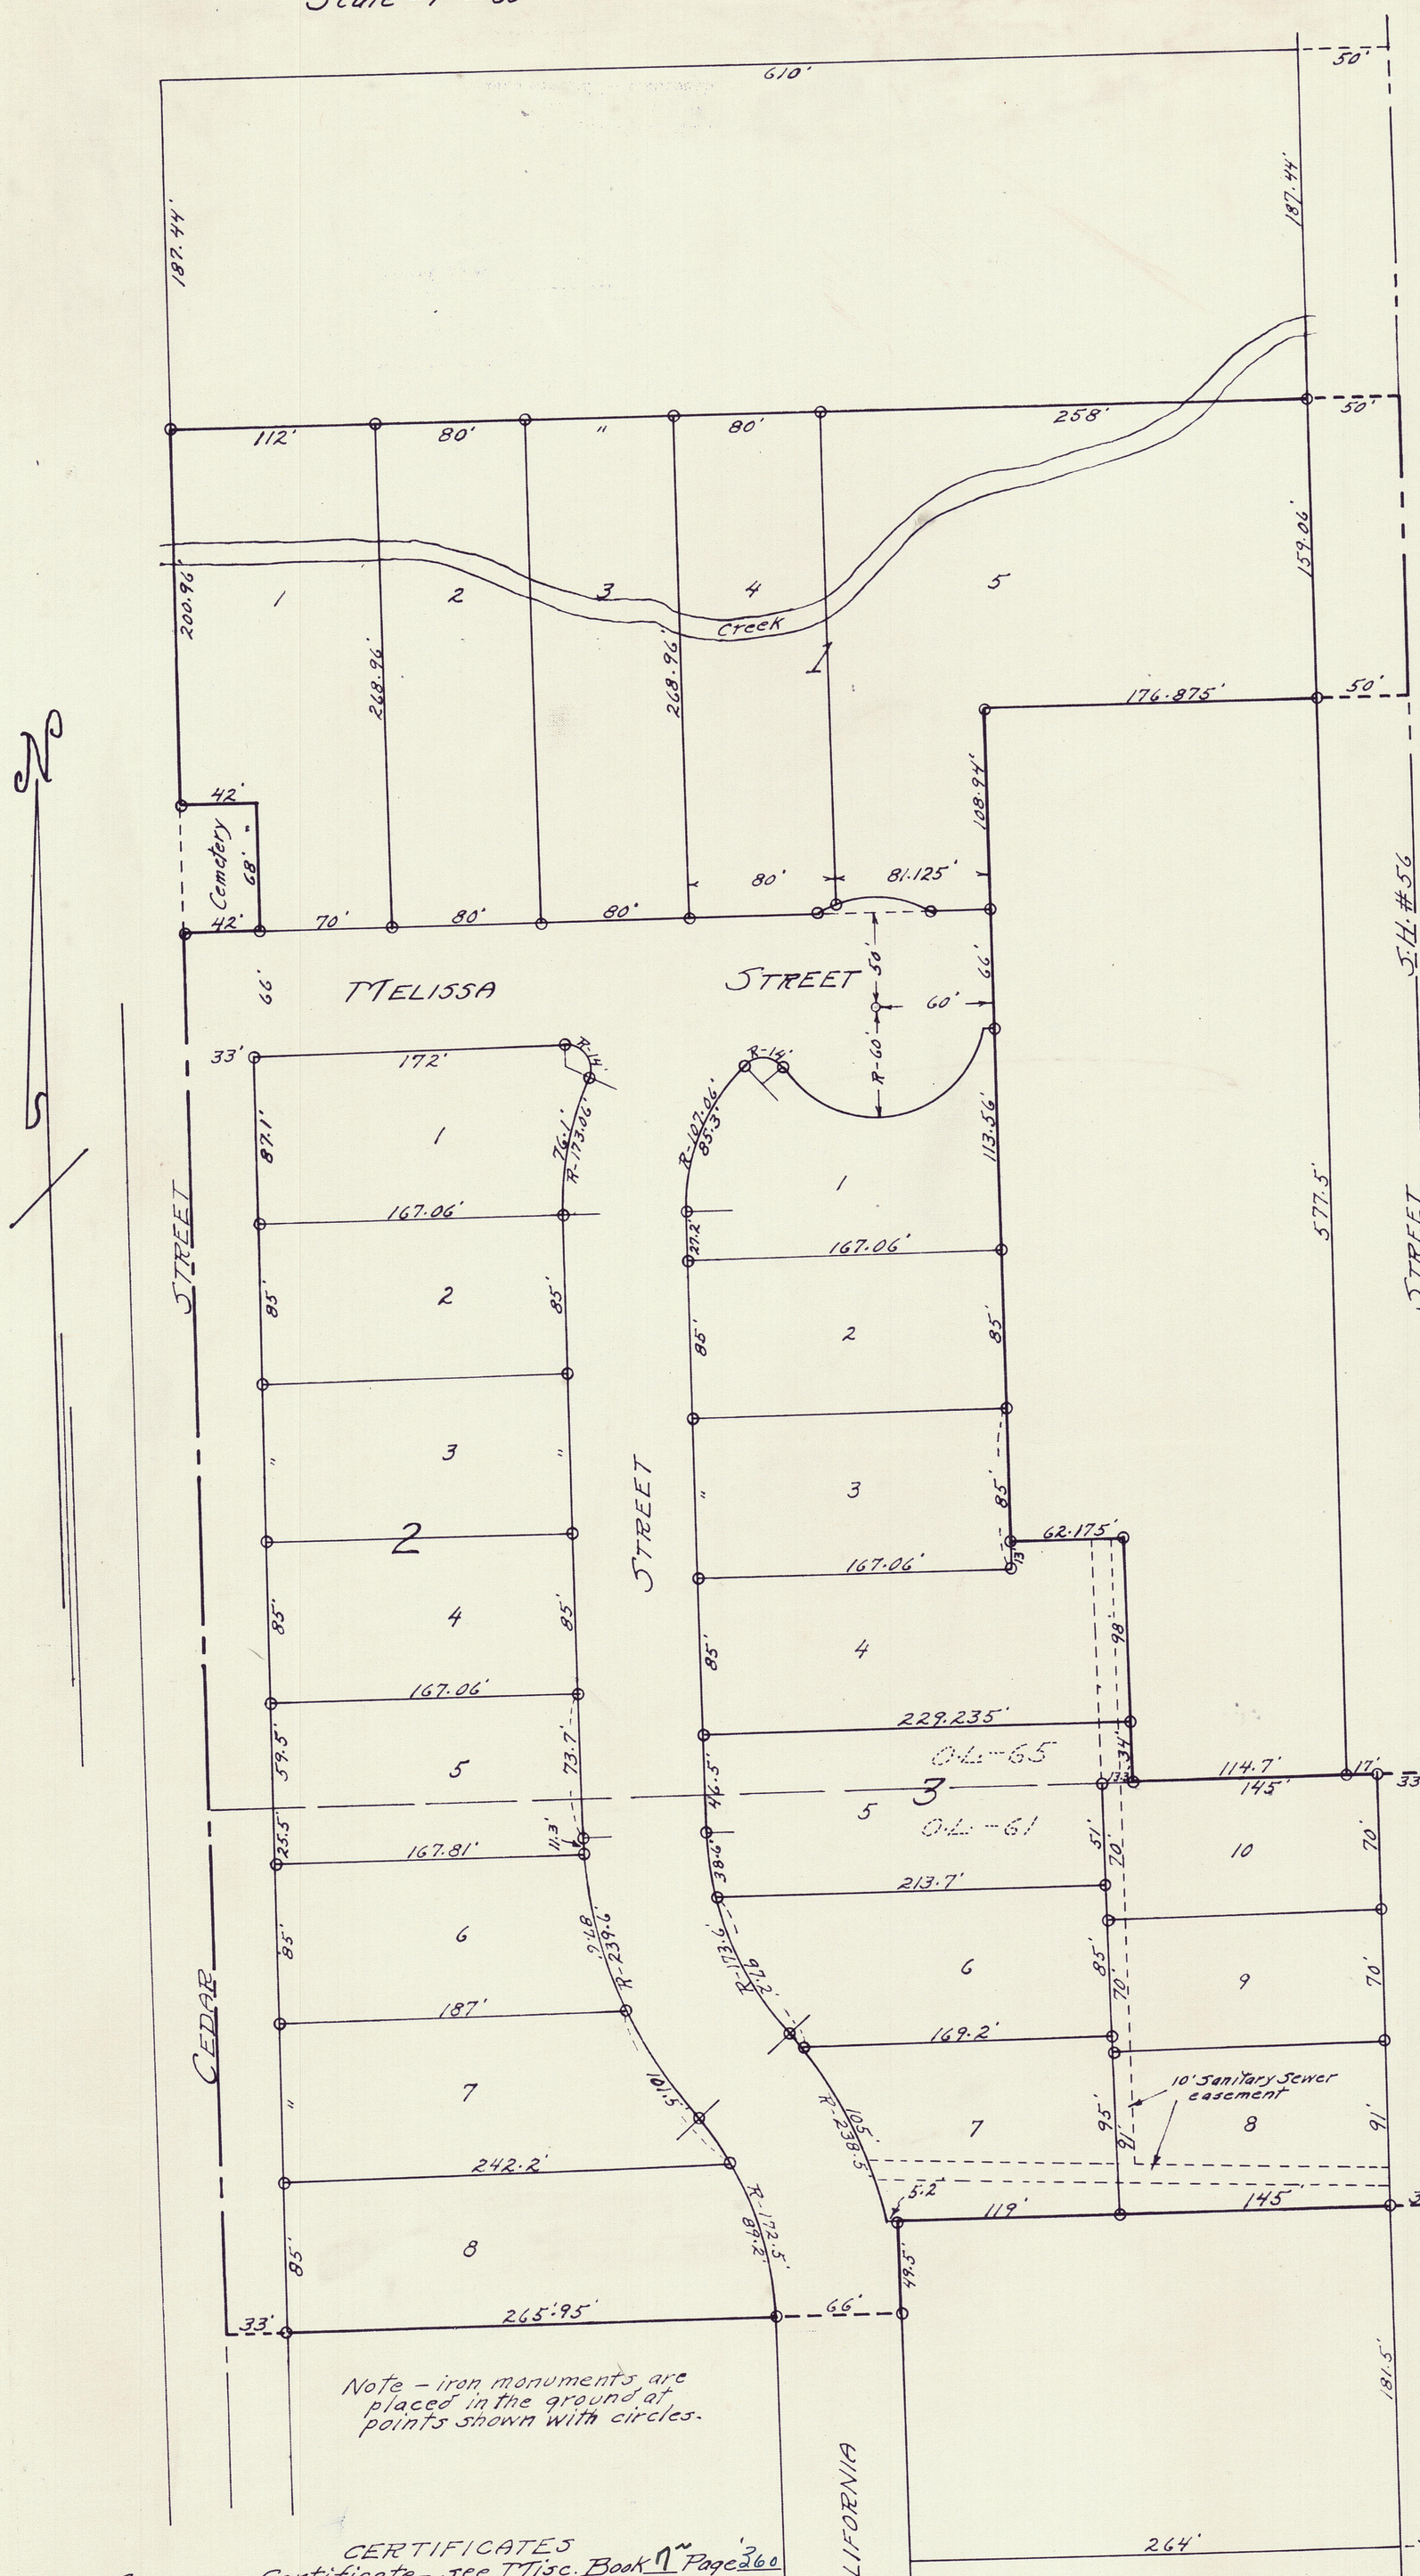

Note - iron monuments are placed in the ground at points shown with circles.

CERTIFICATES

Surveyors Certificate - see Misc. Book 7 Page 360
Dedication - see Misc. Book 7 Page 360
Approvals - see Misc. Book 7 Page 360

Note - all land shown on the foregoing Plat is wooded except streets, and except Lots 4, 5, 6, and 7, Block-3, and except that portion of Block-1 lying north of the creek.

Office of Register of Deeds, Mower County, Minnesota } SS.

230661 ~~230560~~

I hereby certify that the within instrument was filed for record on the 7 day of Sept A.D., 1956 at 2:30 o'clock P.M. and duly recorded in Book 8 of Plats on page 50

Register of Deeds

By _____, Deputy

Taxes paid and transfer entered this 7 day of Sept 1956

Graham B. Ugbik
County Auditor.

I hereby certify that taxes for the year 1955 on the lands described within are paid.

C.C. Terry
County Treasurer
R.P.

I hereby certify that this survey, plan, or report was prepared by me or under my direct supervision and that I am a duly Registered Land Surveyor under the laws of the State of Minnesota.

L.H. Edison

Date Aug. 13-1956 Reg. No. 432