
PLAT

OF

Irons Subdivision of O.L. 29, and a part of Out Lots 35, and 39, in the S.W. 1/4 of Section 10, Twp. 103 N. Range 17 W, Village of Brownsdale, Mower County, Minnesota:

Scale - 1" = 60'

Sept. 12, 1955

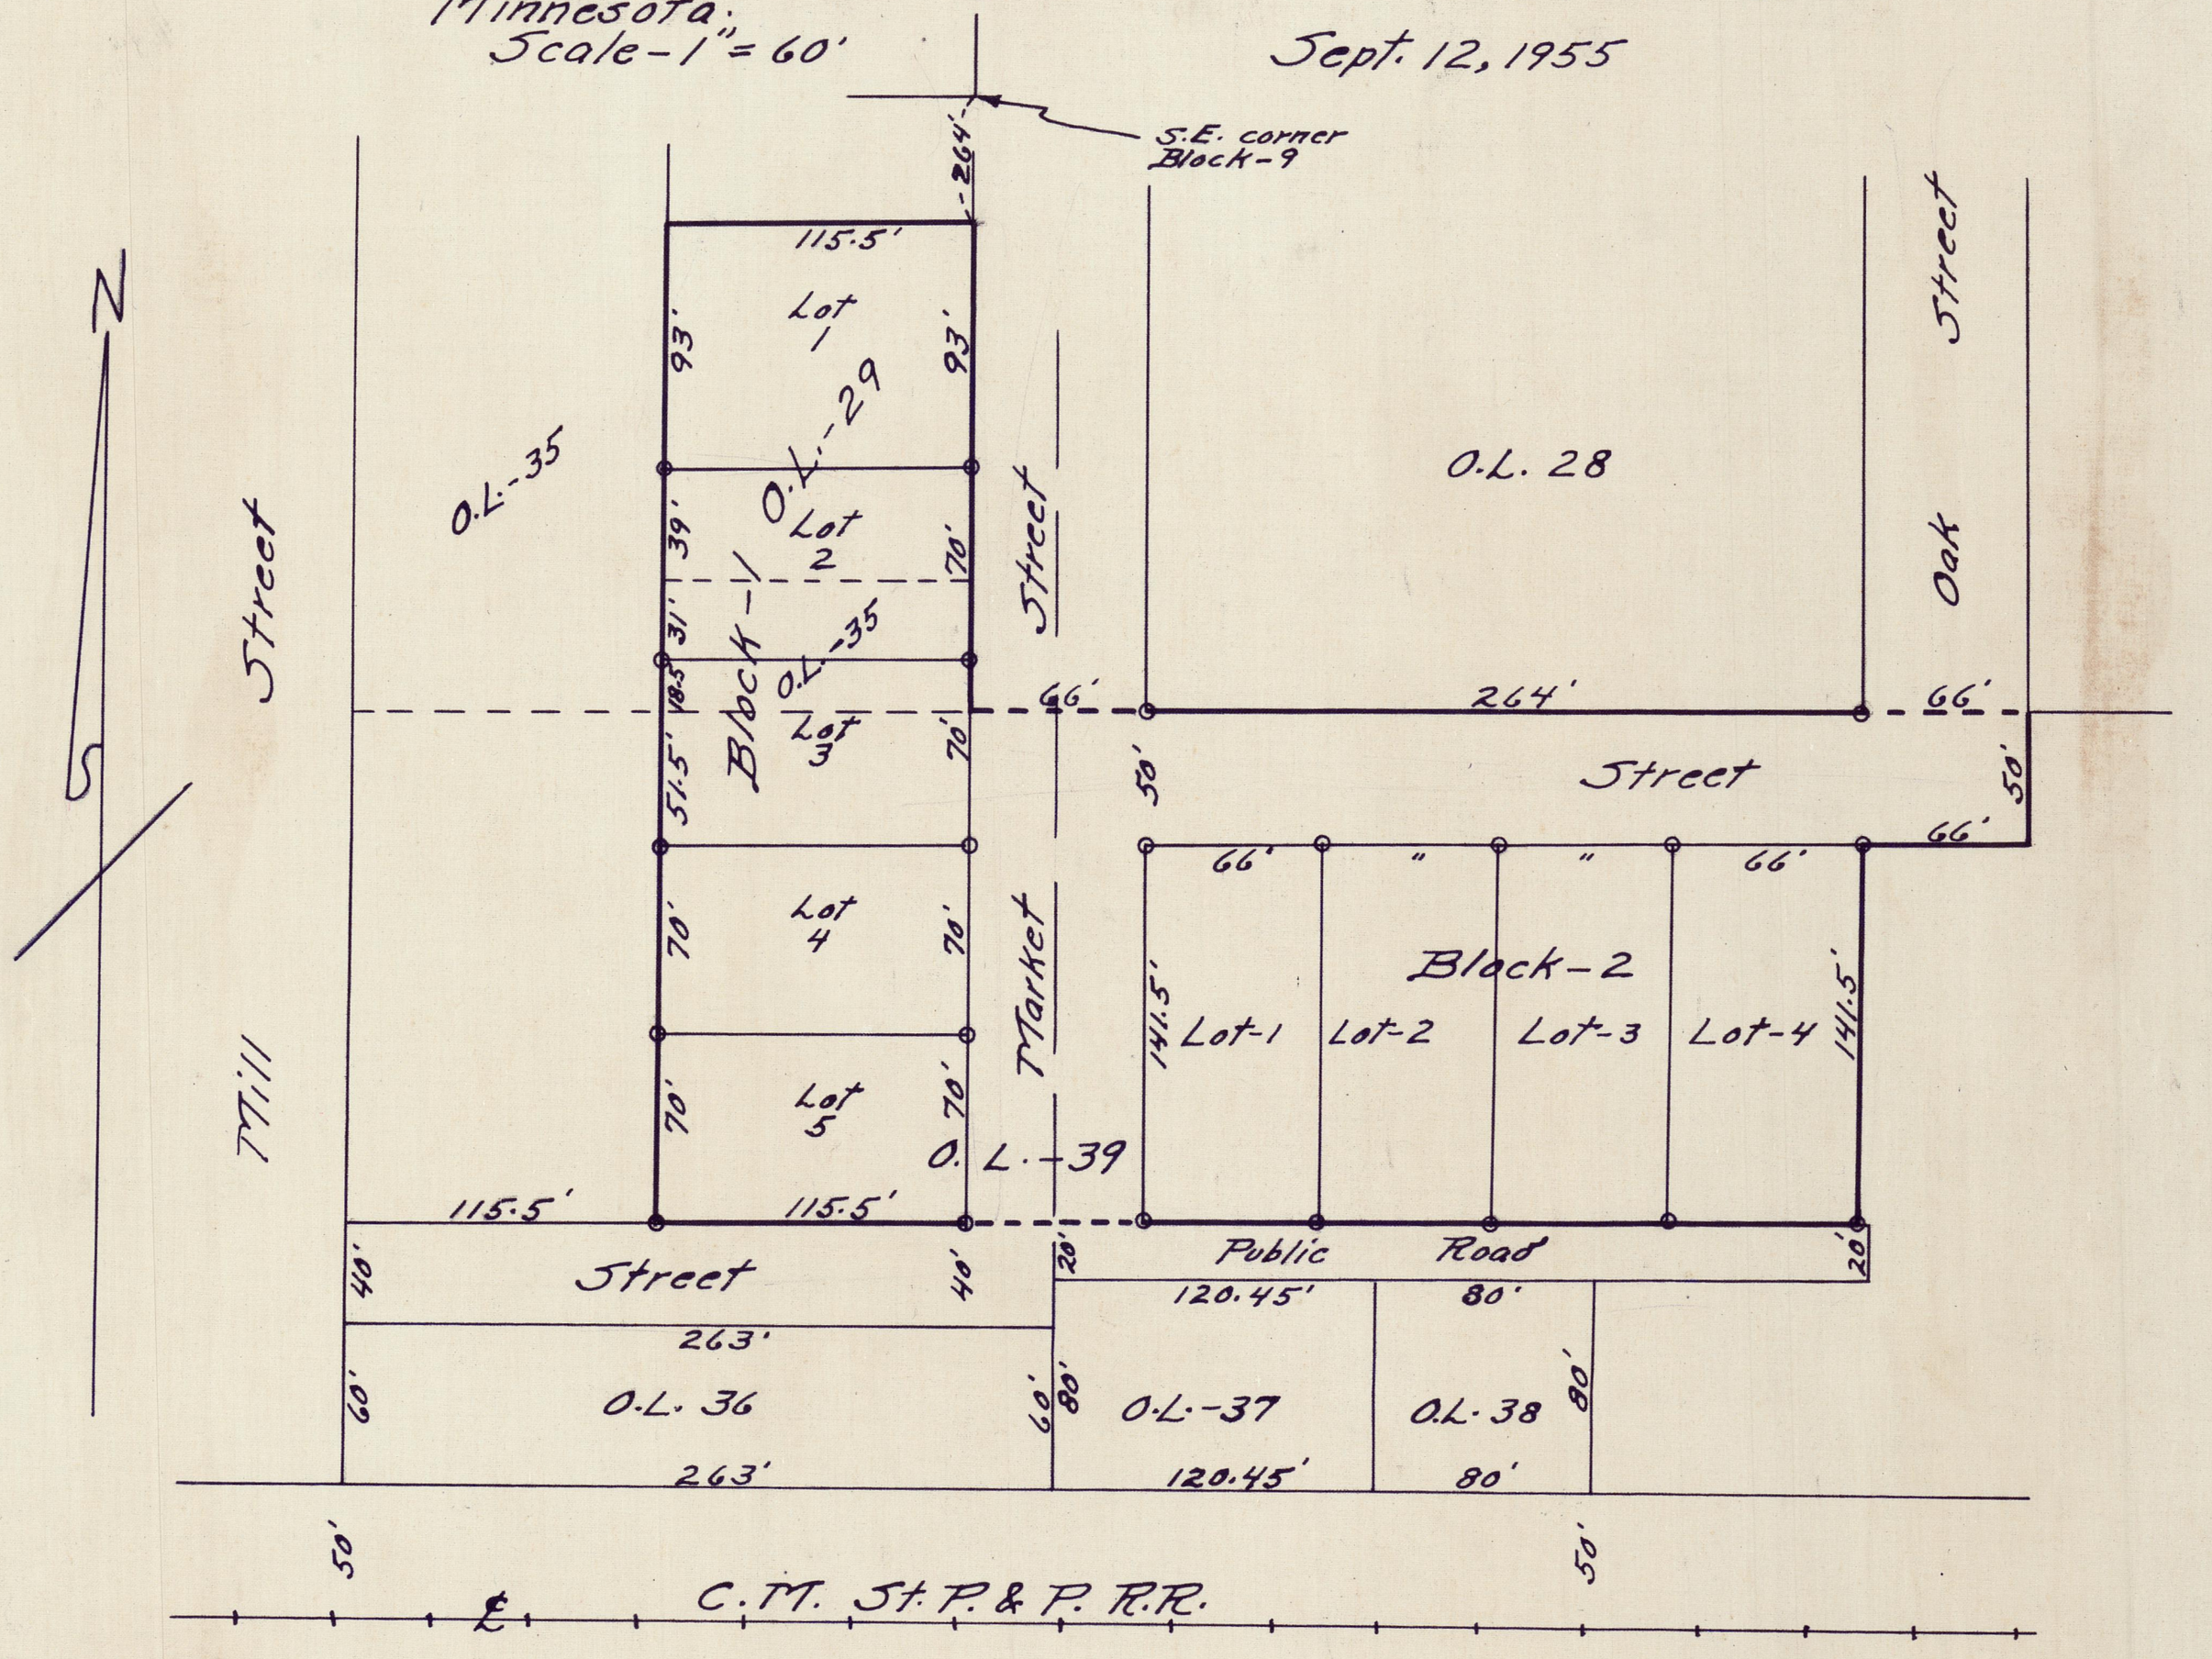

Note - iron monuments are placed in the ground at points shown by circles.

224618

DEDICATION AND SURVEYOR'S CERTIFICATES RECORDED IN Book 6 Miscellaneous, Page 15.

Taxes paid and transfer entered this 28 day of Sept 1955
Graham P. Uzzle
County Auditor

I hereby certify that taxes for the year 1954 on the lands described within are paid.
O. A. Terry
County Treasurer

Office of Register of Deeds } SS.
Mower County, Minnesota }

I hereby certify that the within instrument was filed for record on the 28 day of Sept. A.D., 1955 at 9 o'clock a.M. and duly recorded in Book 8 of Plats on page 33
Cyril M. Enger
Register of Deeds
By Curtis W. Spaude, Deputy

I hereby certify that this survey, plan, or report was prepared by me or under my direct supervision and that I am a duly Registered Land Surveyor under the laws of the State of Minnesota.
L. A. Edison
Date Sept 12-55 Reg. No. 432