196547

PLAT
OF

TTEIER ADDITION to the Village of Brownsdale, TTinnesota, a subdivision of the south 468.5 feet of the east 453 feet of Out Lot-62 in the S.E.¼ of the NE.¼ of Section 9 T. 103 N. R. 17 W. TTower County, TTinnesota.


Scale - 1" = 100' July 28, 1950

Office of Register of Deeds
Mower County, Minnesota } SS.

I hereby certify that the within instrumen w s filed for record on the 23 day of Aug A. D. 1950 at 3:30 o' lock P. M. and duly recorded in Book 2 of Plats on page 30

Register of Deeds

By _____ Deputy

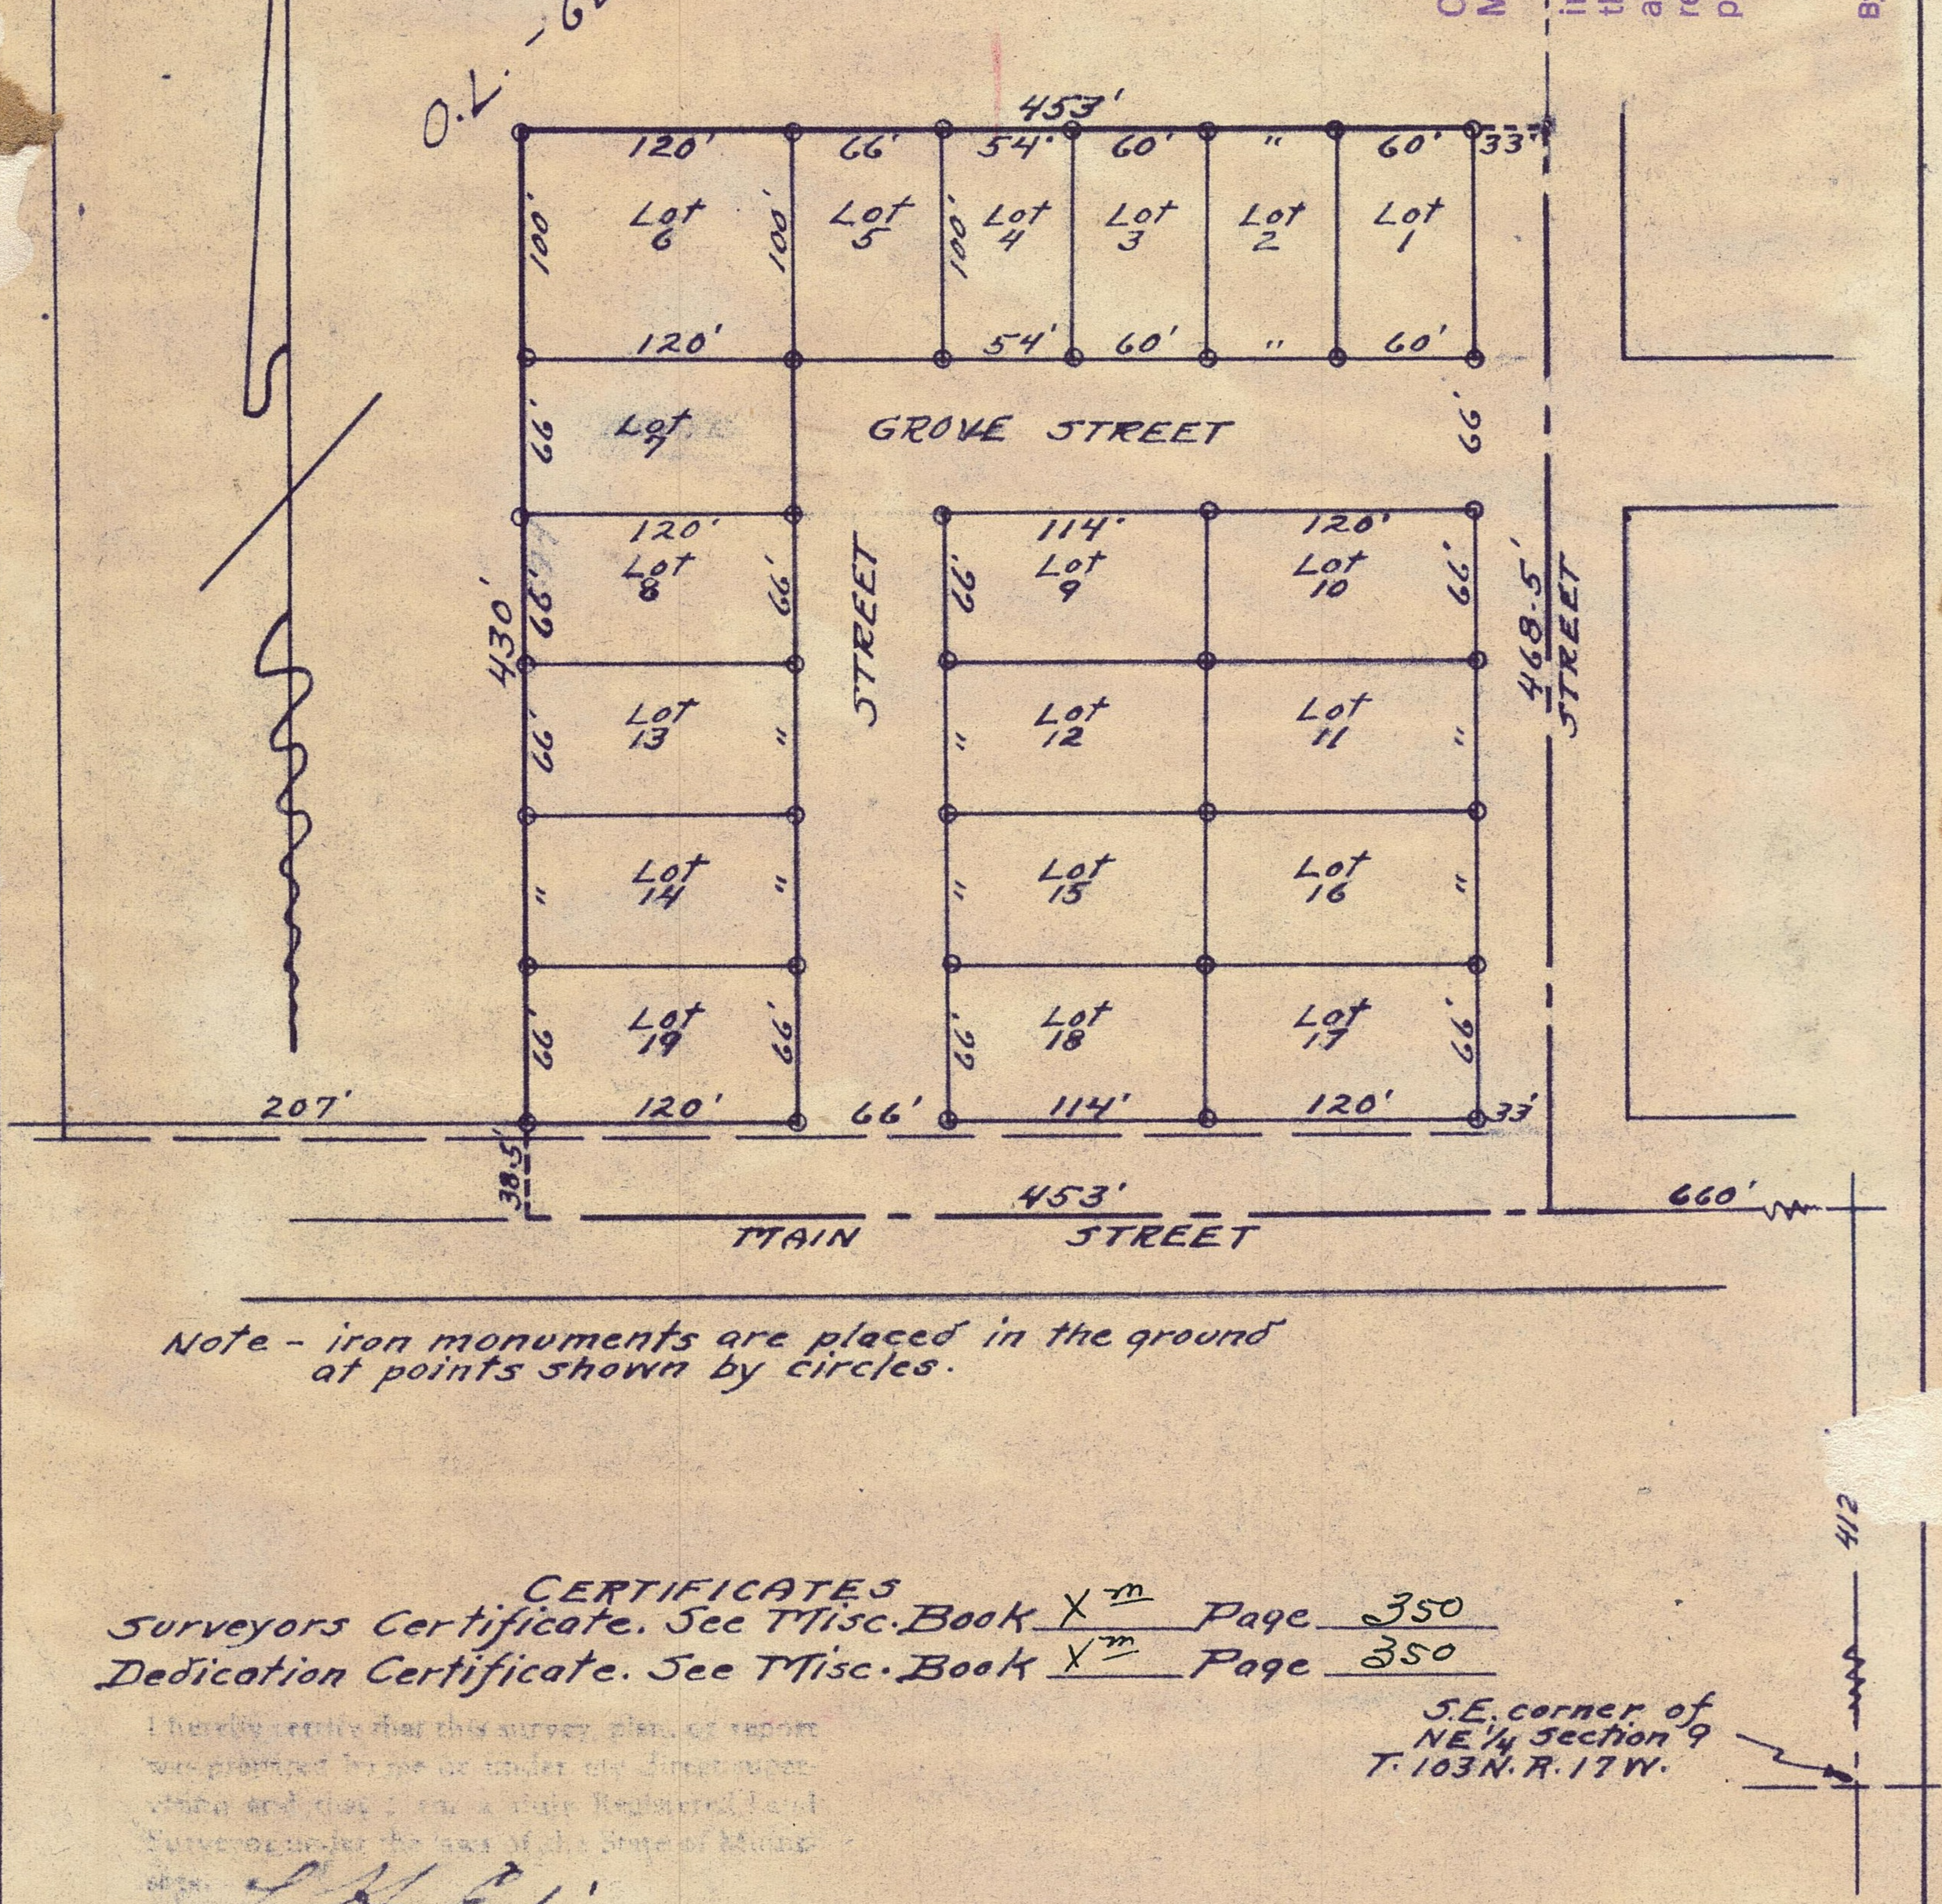

Note - iron monuments are placed in the ground at points shown by circles.

CERTIFICATES

Surveyors Certificate. See TTisc. Book X^m Page 350

Dedication Certificate. See TTisc. Book X^m Page 350

I hereby certify that this survey, plan, or report was prepared by me or under my direct supervision and that I am a duly Registered Land Surveyor under the laws of the State of Minnesota.

L. K. Edson

Date July 28-1950 Reg. No. 432

S.E. corner of NE¼ Section 9 T. 103 N. R. 17 W.

412