
DEXTER Cemetery
MOWER County
Minn.

13-103-16

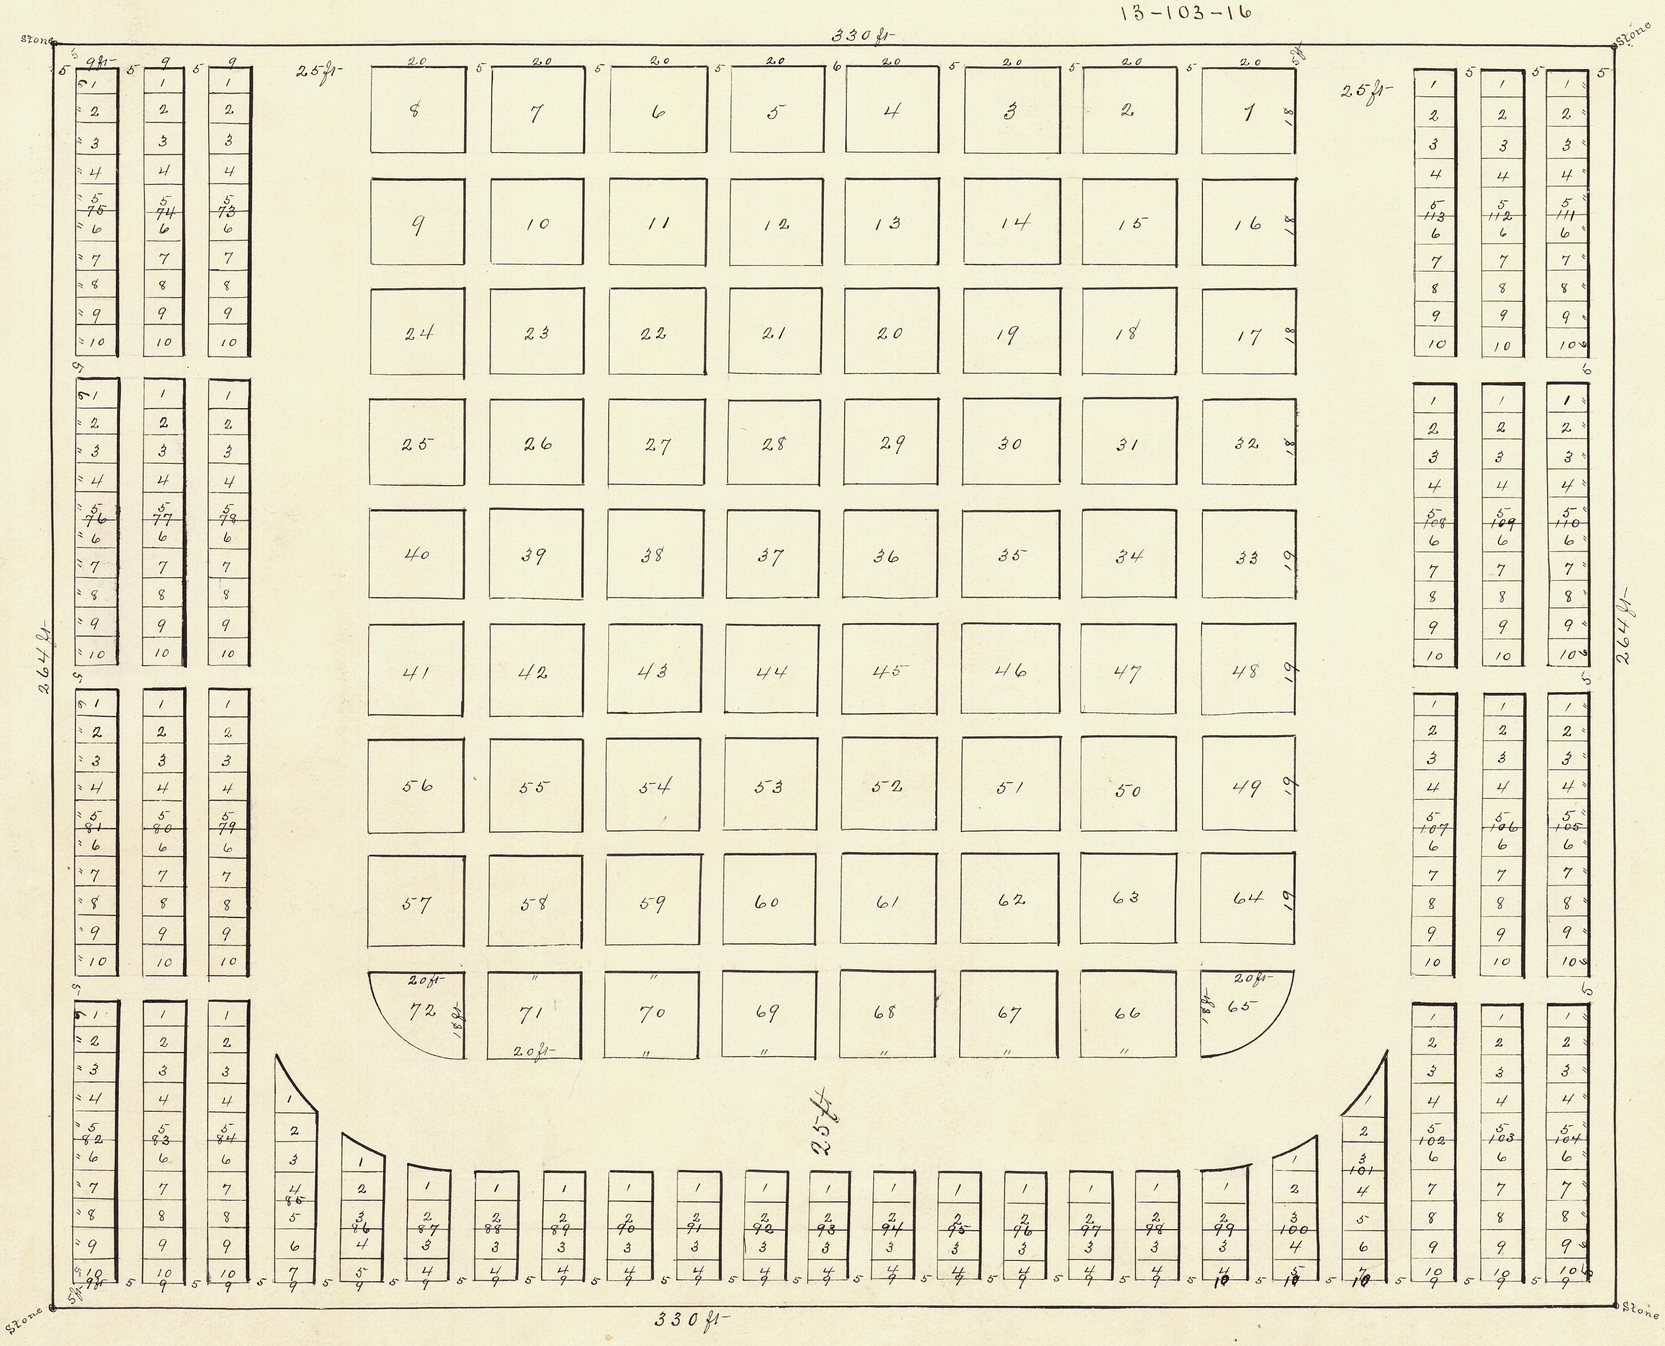

State of Minnesota } ss.
County of Mower

I, G H Allen County Surveyor do hereby certify that on the 13th December A.D. 1889 at the request of the proprietors I surveyed the following described land viz: Beginning at a stone marked X 33 feet South and 33 ft West of the N E corner of the N W 1/4 of the N W 1/4 Sec 13-103-16-5 P.M. thence South 2.64 ft to stone marked X thence West 330 ft to stone marked X thence North 2.64 ft to stone marked X thence east 330 ft to place of beginning and containing two acres of land, and laid out the same as Dexter Cemetery in Mower County and that the above Map is a true and correct plat of the same, variation Needle 7° East. Scale twenty ft to one inch.

Dated Grand Meadow Minn December 14th 1889

G H Allen . Surveyor

State of Minnesota } ss.
County of Mower

On this 31st day of December A.D. 1889 before me personally came G H Allen to me known to be the identical person who signed the foregoing certificate and acknowledged said plat and that he executed said certificate

Charles F Greening
Notary Public
Mower Co.
Minn

notarial seal

6026

Office of Register of Deeds
Mower County
State of Minnesota

I hereby certify that the within instrument was filed for record in this office on the 6th day of March A.D. 1890 at 10 A.M.

E. Wood
Register of Deeds