State of Minnesota, County of Mower } ss.
I hereby certify that the within instrument was filed for record on the 12 day of May A.D. 1942 at 9 o'clock A.M. and duly recorded in Book 5 of Plats on Page 22
Mark Jennings Register of Deeds
By [illegible] Deputy

I hereby Certify that taxes for the year 1941 on the lands described within are exempt
S.C. Terry, County Treasurer


Taxes Paid & transfer entered this 14 day of May 1942
C.M. Kilford, County Auditor

REARRANGEMENT OF DEXTER CEMETERY MOWER COUNTY MINN.

NOVEMBER 15 1941

LOCATED IN NW¼ NW¼ SEC. 13 T103N R16W

SCALE 1" = 20'

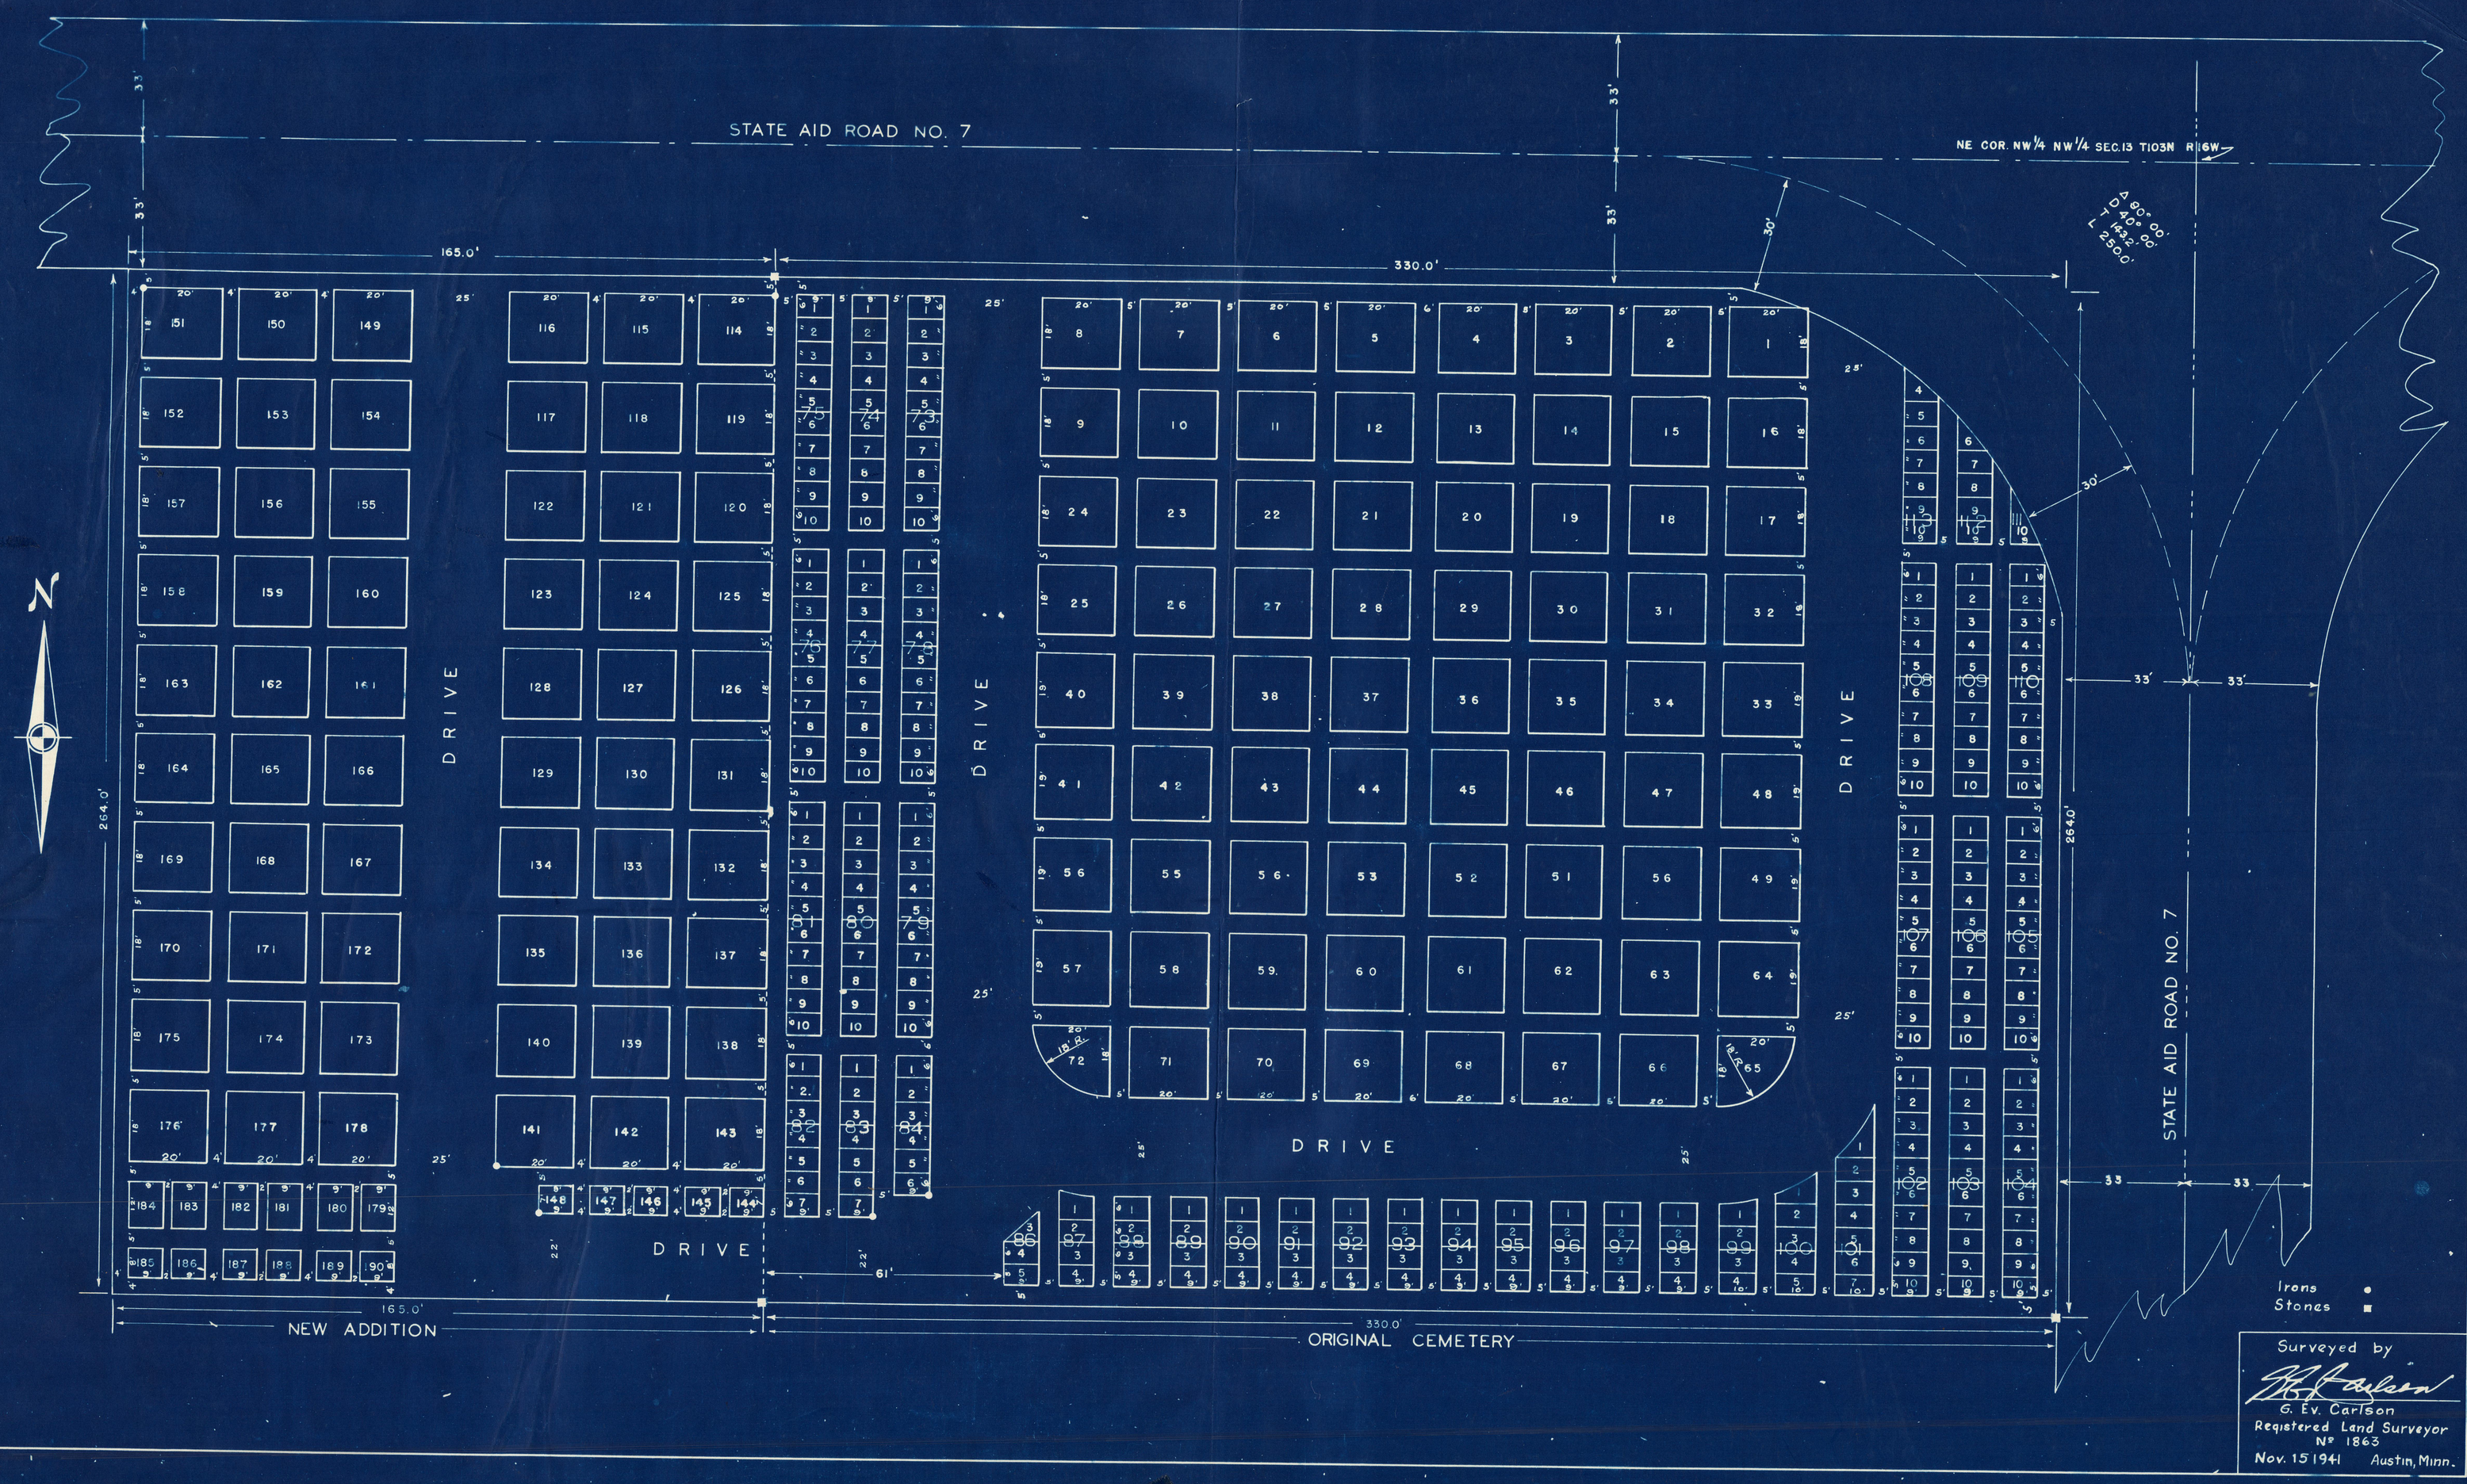

Surveyed by
G. Ev. Carlson
Registered Land Surveyor
Nº 1863
Nov. 15 1941 Austin, Minn.