
GARDENS "A", AND "F"

GRAND VIEW MEMORIAL GARDENS
SECTION 14, TWP. 102 N. RANGE 18 W. MOWER CO; MINNESOTA.
SCALE 1"=30' JUNE 4, 1958

GARDEN OF THE RESURRECTION "A"

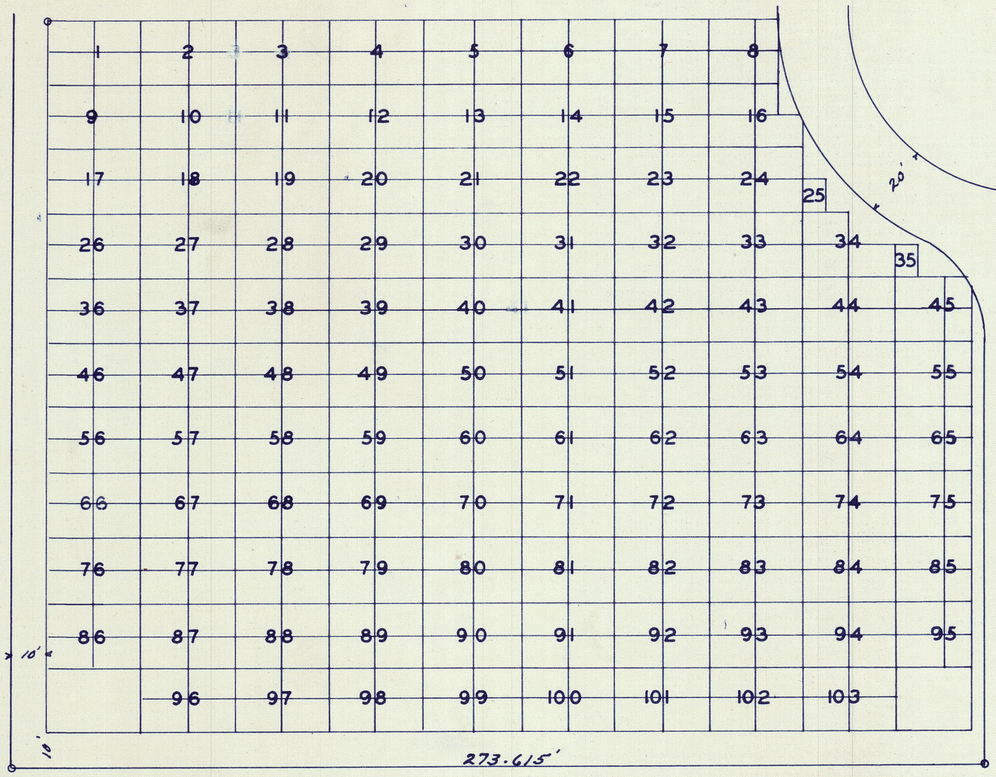


ENTRANCE DRIVE


24'

T.H. 218

GARDEN OF DEVOTION "F"

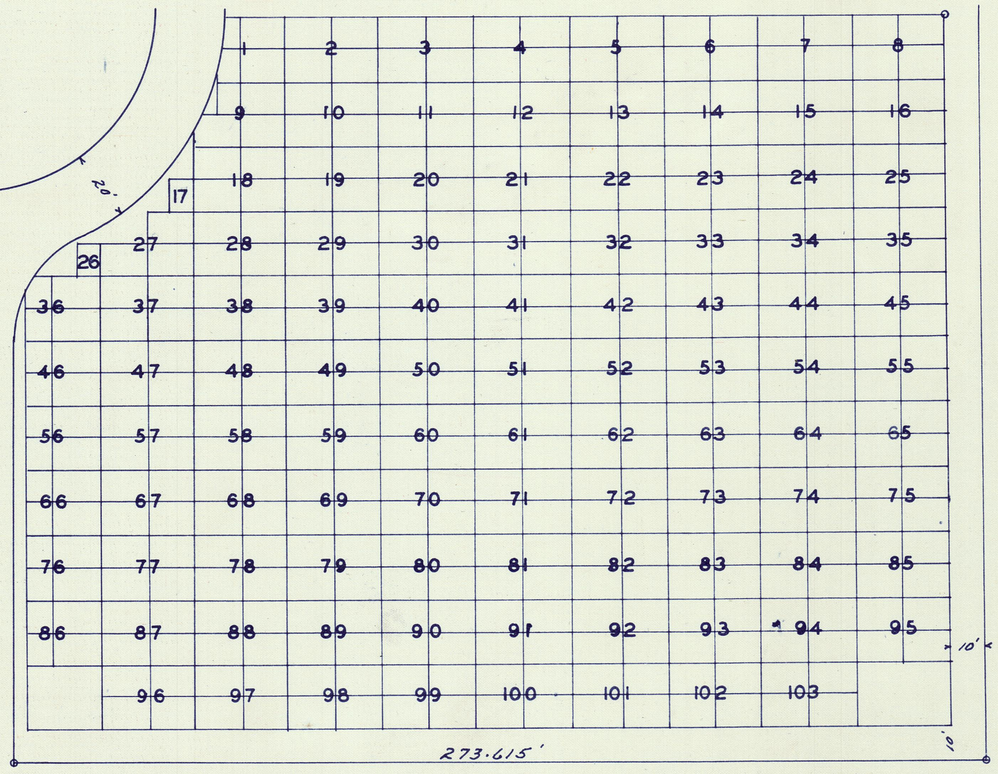

DETAIL

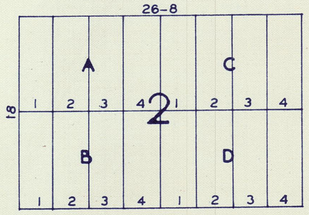

I hereby certify that this survey, plan, or report was prepared by me or under my direct supervision and that I am a duly Registered Land Surveyor under the laws of the State of Minnesota.

L.H. Edison

Date June 4, 1958 Reg. No. 432

Surveyors Certificate

I, L.H. Edison, a registered Land Surveyor under the statutes of the State of Minnesota do hereby certify that the foregoing Plat is a correct representation of the subdivision of Gardens "A", and "F" of Grand View Memorial Gardens, as recorded in Book 7 of Plats at Page 16; that the sizes of all lots, and blocks are as shown by the typical Lot section; that the widths of driveways, and border sections are correct; that iron monuments are correctly placed in the ground at points shown by circles on the Plat.

Dated this 4th day of June 1958

L.H. Edison
Reg. Land Surveyor # 432

Register of Deeds Office 241537
Mower County, Minnesota.
Received for record this 14 day of August 1958 at 3:30 PM.
and recorded in Vol. 9 of Plats at Page 14

Anne M. Engen Register of Deeds.
By Gladys Chopski, Deputy

Dedication

This is to certify that we the Grand View Memorial Gardens Association are sole owners of land shown on the foregoing Plat as Gardens "A" & "F" of Grand View Memorial Gardens as recorded in Book 7, at Page 16 That we have caused said Gardens "A," and "F" to be divided into Lots as shown; that permanent markers are placed in the ground at the centers of all Lots; and that we dedicate to the public for public use all that part marked Drive.

Grand View Memorial Gardens Association

By Ray E. Limbrecht President
and H.O. Johnson Vice President

In the presence of:
Evelyn Van Horn
Ethel Burgess

State of ~~Minnesota~~ IOWA)
County of ~~Mower~~ BLACK HAWK) ss

On this 18 day of June 1958, before me a Notary Public within, and for said County, personally appeared Ray E. Limbrecht, and H.O. Johnson, to me known to be the President, and the Secretary of the Association named in the foregoing instrument of Dedication, and who subscribed to the same, and acknoledged the same to be their free act, and deed.

N.F. Morgan
Notary Public ~~Mower~~ BLACK HAWK County, ~~Minnesota~~ IOWA.
My Commission Expires
July 4, 1960