


PLAT OF
GARDENS "E", "G" AND EAST 150.79 FEET OF "D"
GRAND VIEW MEMORIAL GARDENS
AUSTIN, MINNESOTA

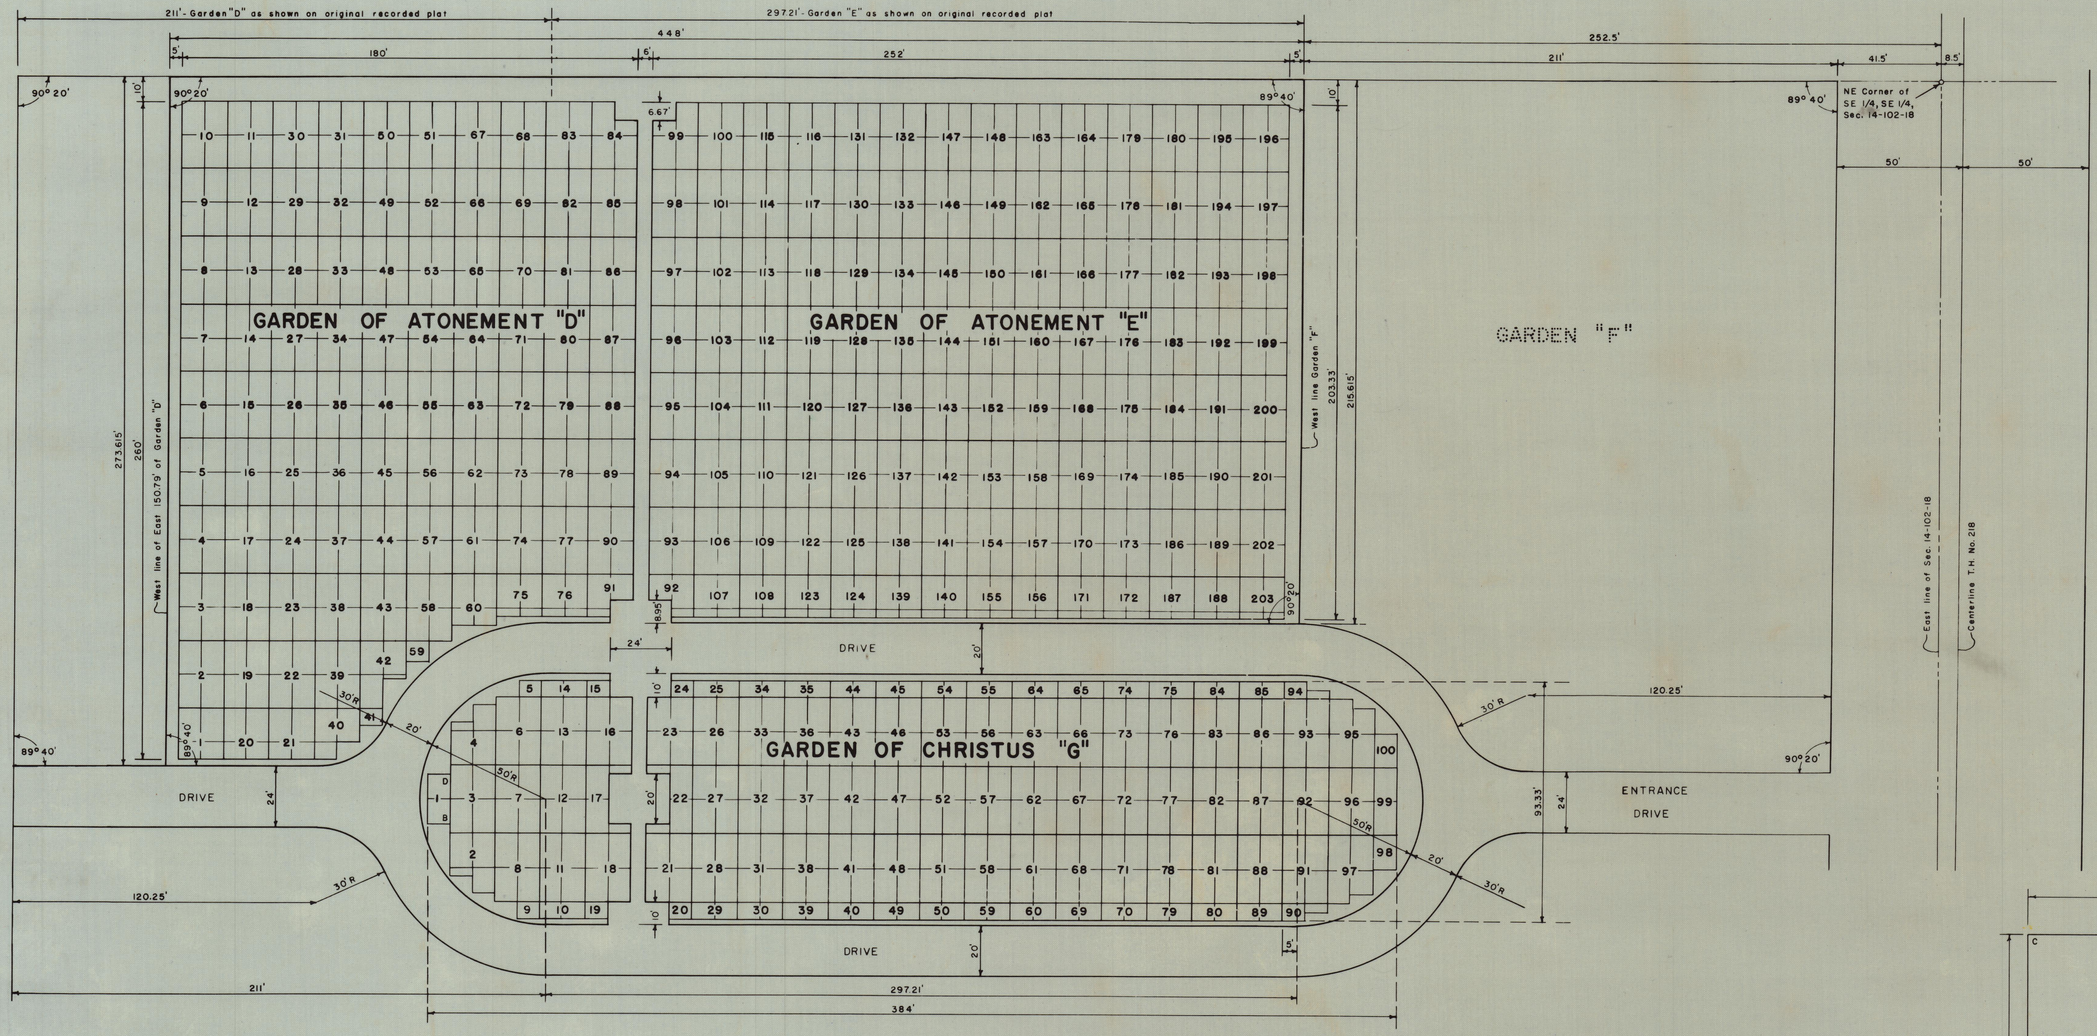

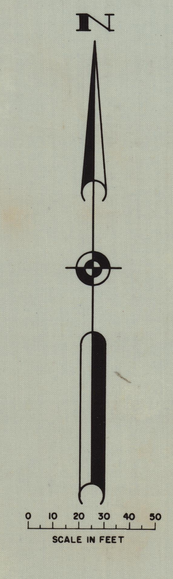

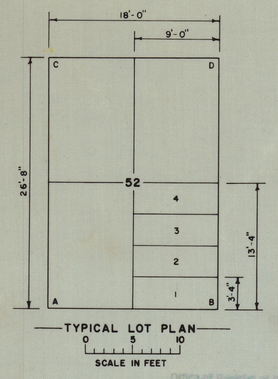

DEDICATION

This is to certify that we the Grand View Memorial Gardens Association are sole owners of land shown on the foregoing Plat as Gardens "E", "G" and East 150.79 feet of "D" of Grand View Memorial Gardens, as recorded in Book 7, at Page 16; that we have caused said Gardens "E", "G" and East 150.79 feet of "D" to be divided into Lots as shown; that permanent markers are placed in the ground at the centers of all Lots; and that we dedicate to the public for public use all that part marked Drive.

In the presence of:

Grand View Memorial Gardens Association

By Ray E. Limbrecht, President

and H.O. Johnson, Secretary

State of Iowa)
ss
County of Black Hawk)

On this 12th day of Sept 1960, before me a Notary Public within, and for said County, personally appeared Ray E. Limbrecht, and H.O. Johnson, to me known to be the President, and the Secretary of the Association named in the foregoing instrument of Dedication, and who subscribed to the same, and acknoledged the same to be their free act, and deed.

Gedene Taylor
Notary Public Black Hawk County, Iowa
My Commission expires July 4, 1963

257415

Filed for record this 16 day of Sept 1960 at 10 o'clock A.M. and recorded in Book 4 of Plats, page 2

Purlene Engen
Gladys Chopski

ROBINSON ENGINEERING COMPANY
WATERLOO IOWA