
PLAT OF
LEROY LUTHERAN CEMETARY

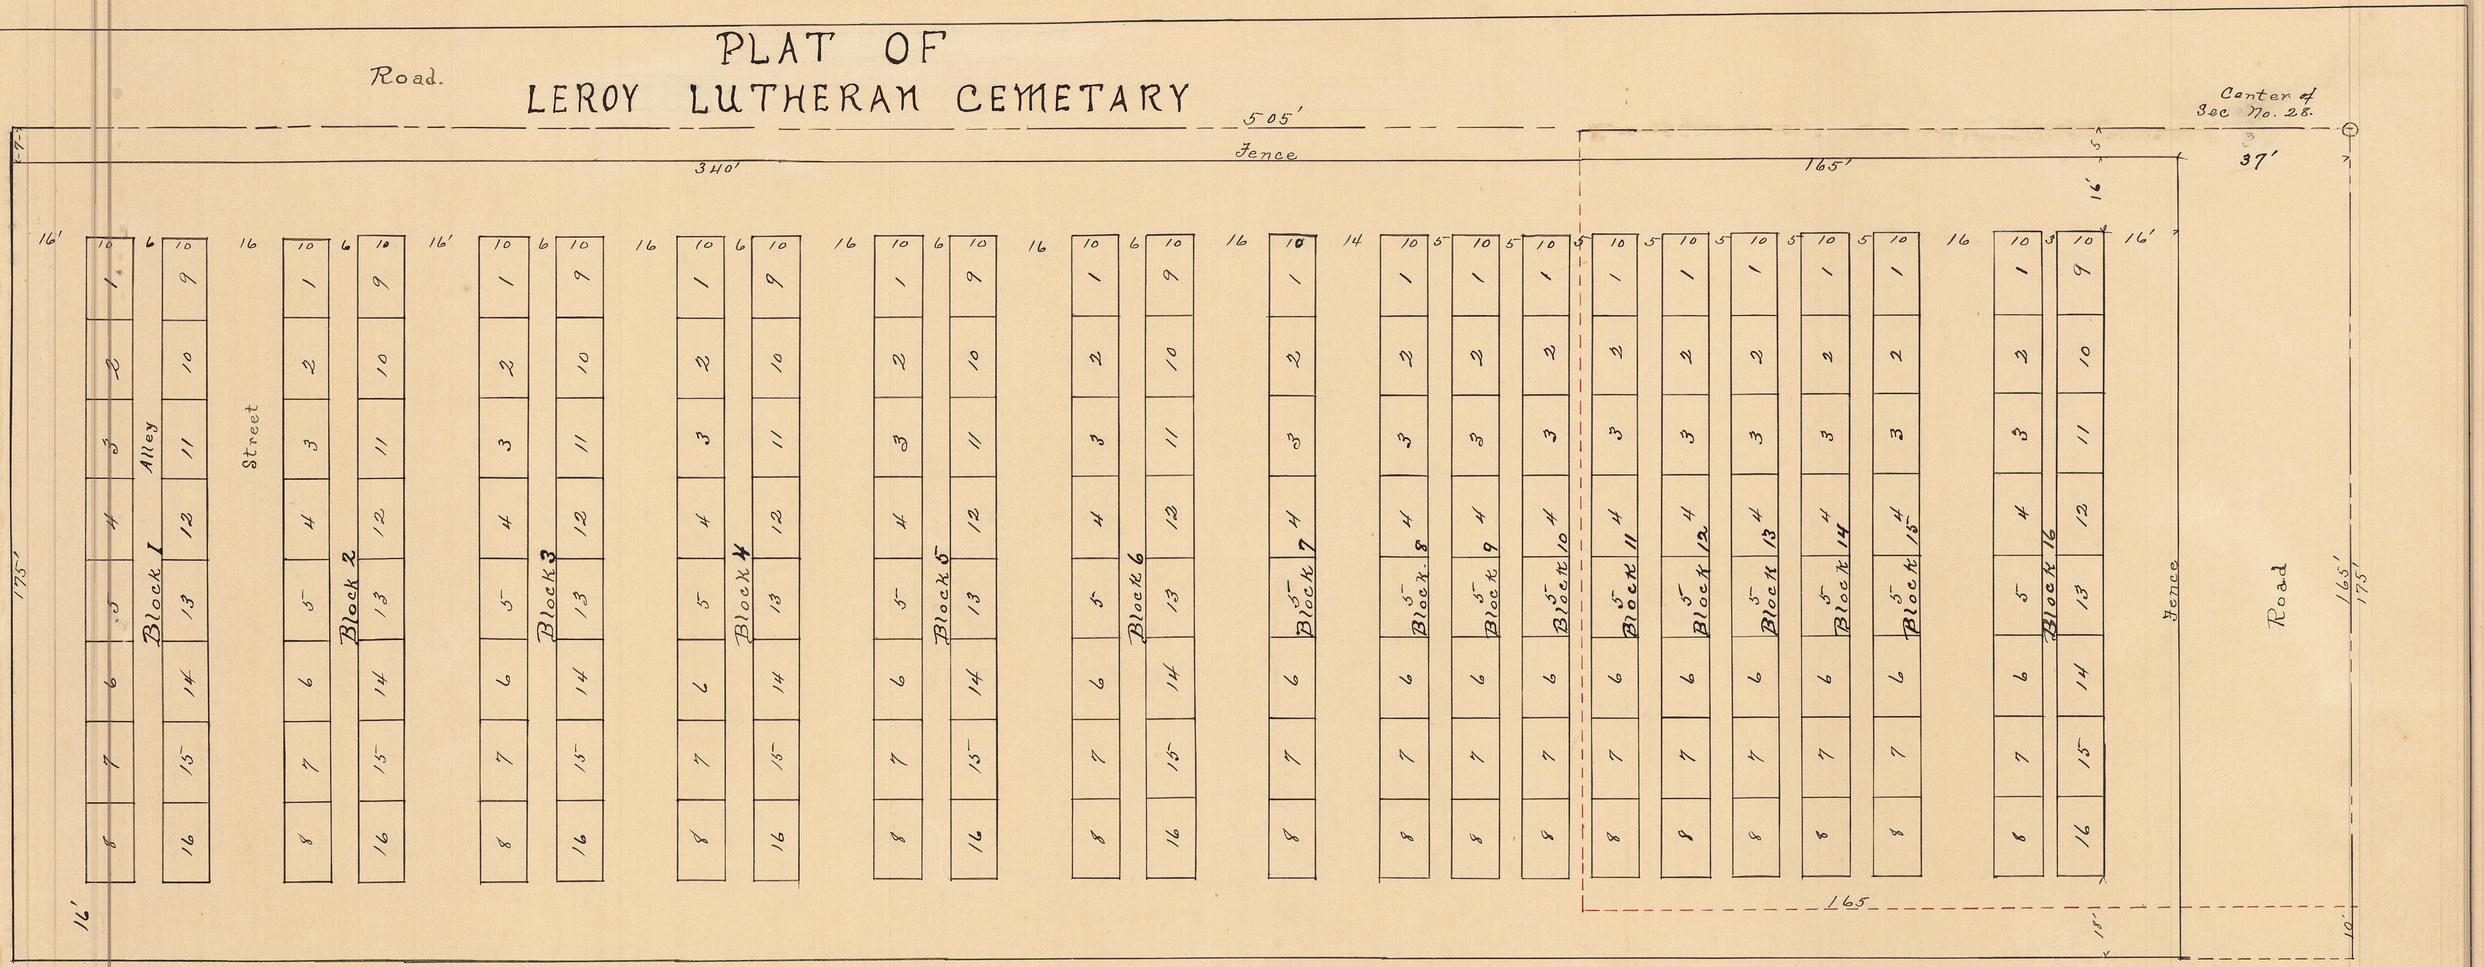

I hereby certify that taxes for the year 1917 on the lands described within are paid

S. A. Smith
COUNTY TREASURER

Taxes paid and transfer entered this 25th day of February 1918

O. J. Simmons
County Auditor.
By C. N. H. Dep.

Office of Register of Deeds, Mower County, State of Minnesota. } 74495

I hereby certify that the within instrument was filed for record in this office on the 25 day of Feby. A.D. 1918 at 3 o'clock P. M. and duly recorded in Book 44 of Plats Page 12

E. Wood Register of Deeds
By J. S. Wood, Deputy

I, V. A. Nason do hereby certify that the within is a true and correct survey and Plat of the First Addition, also the old cemetery belonging to the LeRoy Lutheran Cemetary belonging to the LeRoy Lutheran Cemetary Association of LeRoy, County of Mower, State of Minnesota, that the within Plat was made by me at the instance of the Board of Trustees of said Association, that the size of the lots, width of streets alleys and numbers of Blocks and lots are as indicated by figures, as they appear upon the within plat, that the first Addition to said Cemetary grounds is located upon the following described piece or parcel of ground, viz: Beginning at a point on the Quarter line 165 feet west of the center of Section No. 28, South 101, Range 14 West, thence West on Quarter Section Line 340 feet, thence South 175 feet, thence East 505 feet, thence North 10' feet, thence West 165 feet, thence North 165 feet, to the place of beginning containing 1 40/100 acres.

V. A. Nason

State of Minn
County of Mower } ss Subscribed and sworn to before me a Notary Public this 16th day of May 1917.

(Notarial Seal)

Merrill Bowers
Notary Public, Mower County, Minnesota
My Commission expires April 6th 1922.

Scale 20' = 1 in.