
Oakwood Cemetery,

Austin, Minn.

Showing Subdivision of Sections Nine "9" and Ten "10"

June -- 1899.

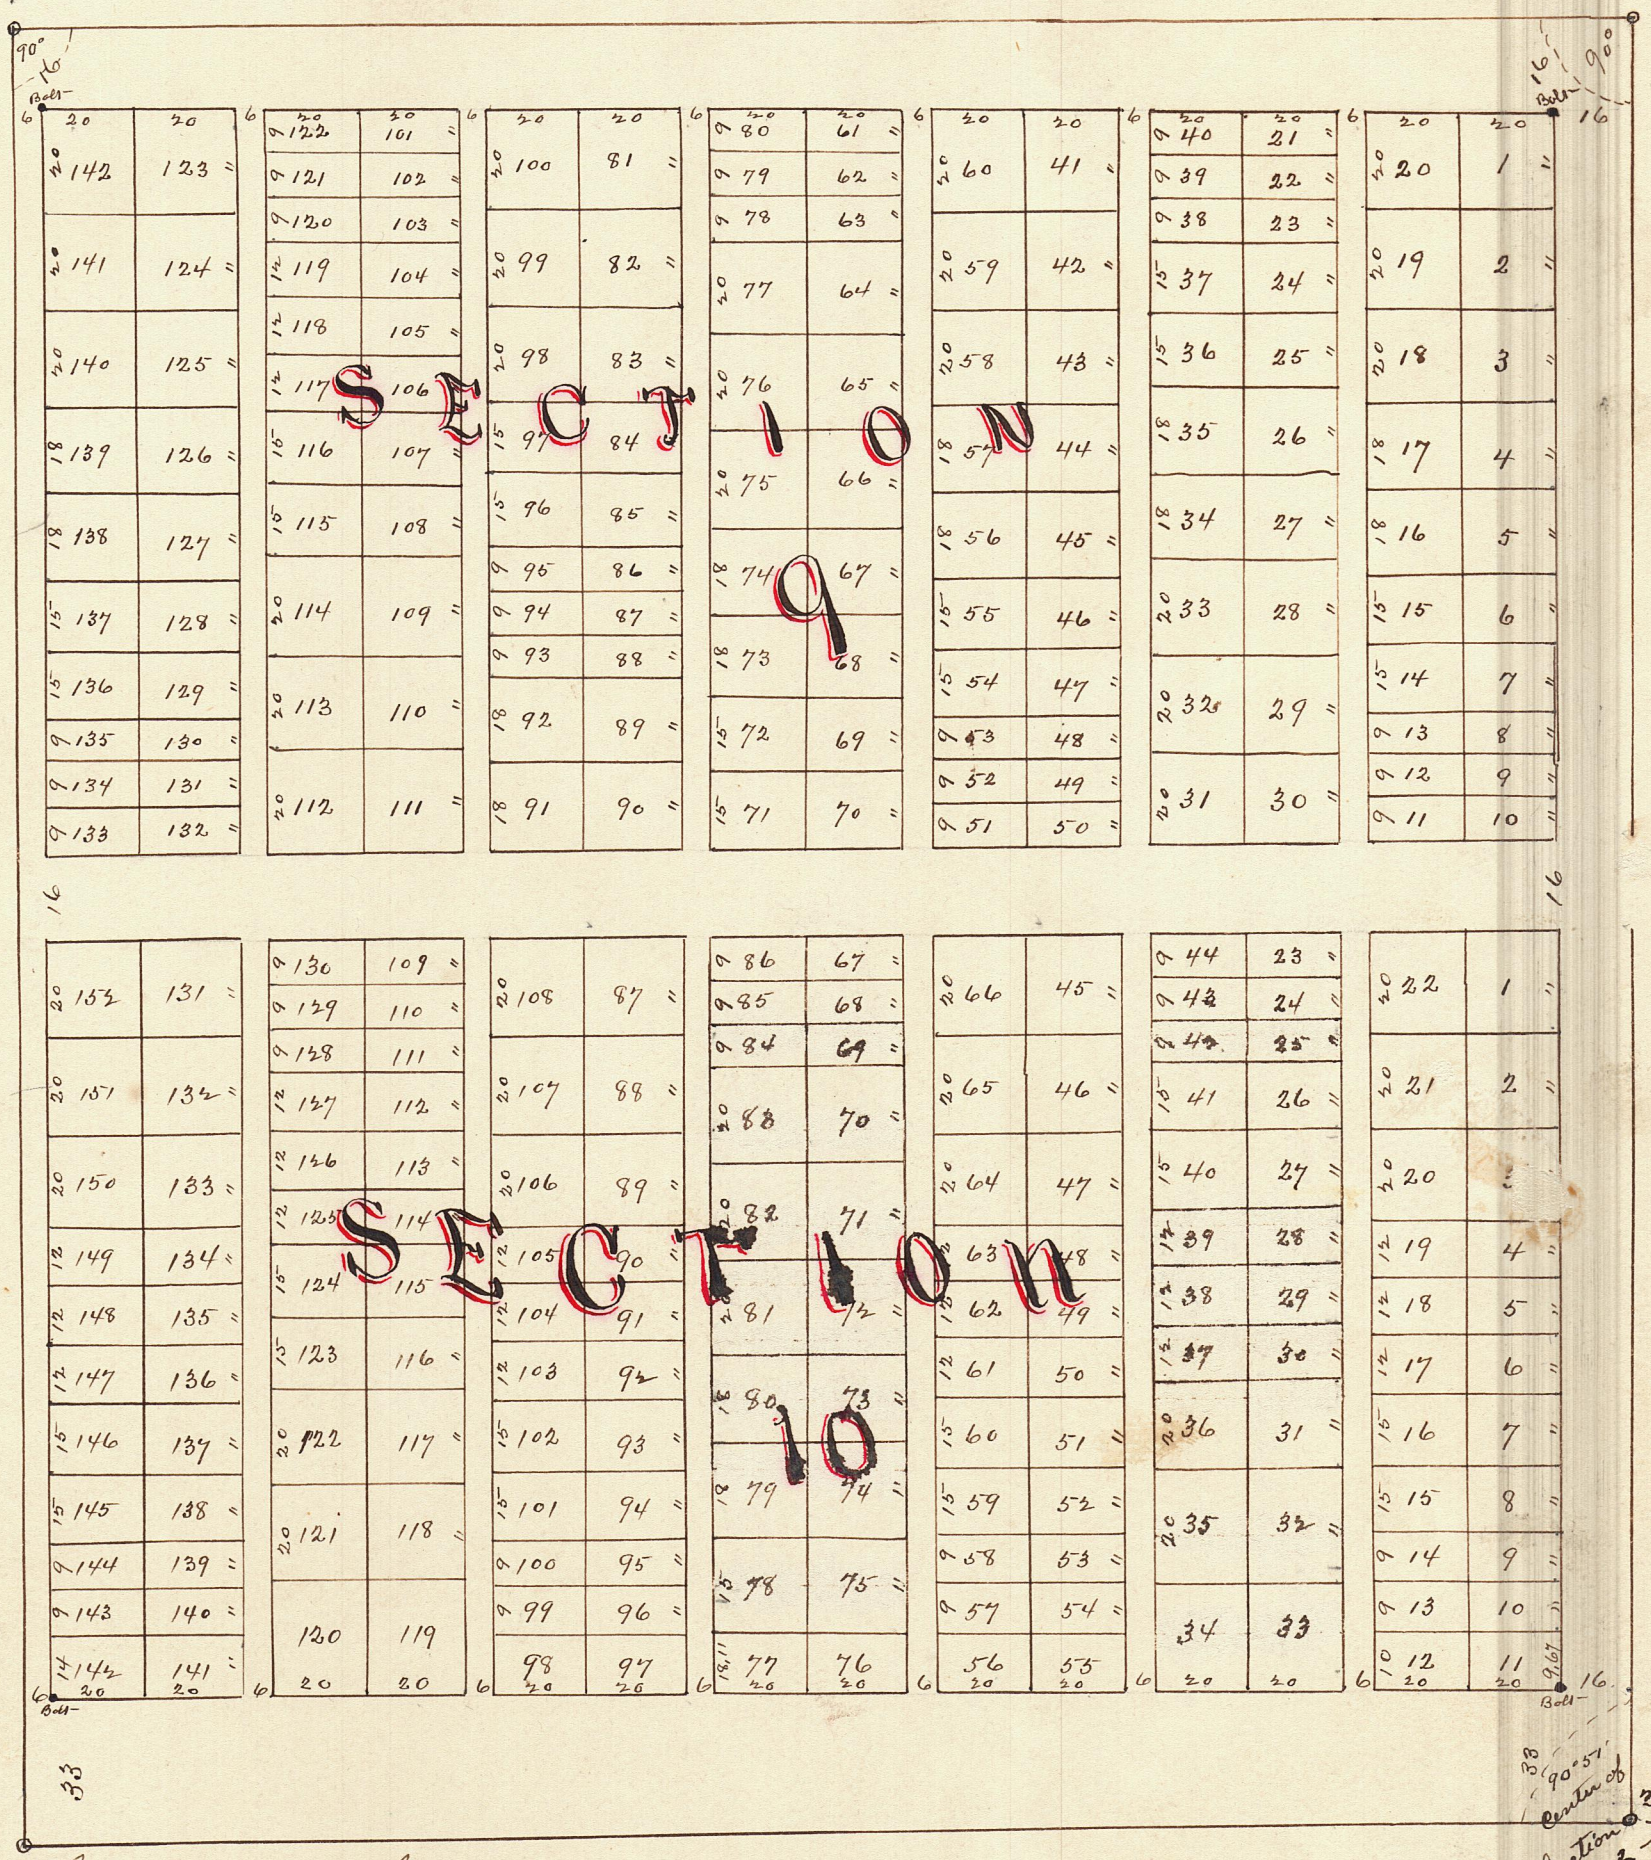

State of Minnesota
County of Mower

I, G. W. Allen do hereby Certify that on the 7th and 8th of June A.D. 1899 at the request of the proprietors, I surveyed the following described land viz: Beginning at a Stake thirty three 33 feet West of a gas pipe in the Center of Section thirty four "34" in Township One hundred three "103" North Range Eighteen "18" West of 5th P.M. thence West along the quarter line of said Section three hundred and thirty Eight 338 feet, to a Stake thence North three hundred and seventy one "371" feet to a Stake, thence East three hundred and thirty Eight 338 feet to a Stake thirty three "33" feet west of the quarter line of said Section thirty four "34" thence South thirty three "33" feet from and parallel to said quarter line three hundred and seventy one "371" feet to place of beginning, Containing two and 8/100 acres of land and laid out the same as Oakwood Cemetery, Austin Minnesota Sections 9 and 10 and that the annexed map is a correct plat of the same, I further Certify that I placed four Cast Iron Bolts 8 x 3/4 in the ground one at the North East end one at the North West Corner of Section Nine "9" and one at the South East end one at the South West Corner of Section ten "10" from which to make future Surveys all distances Marked on the plat in feet and decimal of a foot. Scale 1 in = 40 ft.

Dated Austin Minn June 19" 1899.

G. W. Allen. Surveyor

Subscribed and sworn to before me
this 19th day of June A.D. 1899

E. Hood
Register of Deeds

Register's Seal

Filed July 7" 1899 at 5 P.M.

E. Hood