
PLAT
OF

Additional Lots - "A" to "L" inclusive, Section 6 of Oakwood Cemetery in N.E. 1/4 Sec. 34, T. 103 N. R. 18 W. T Mower Co. T Minn.

Scale - 1" = 6'

July 17, 1956

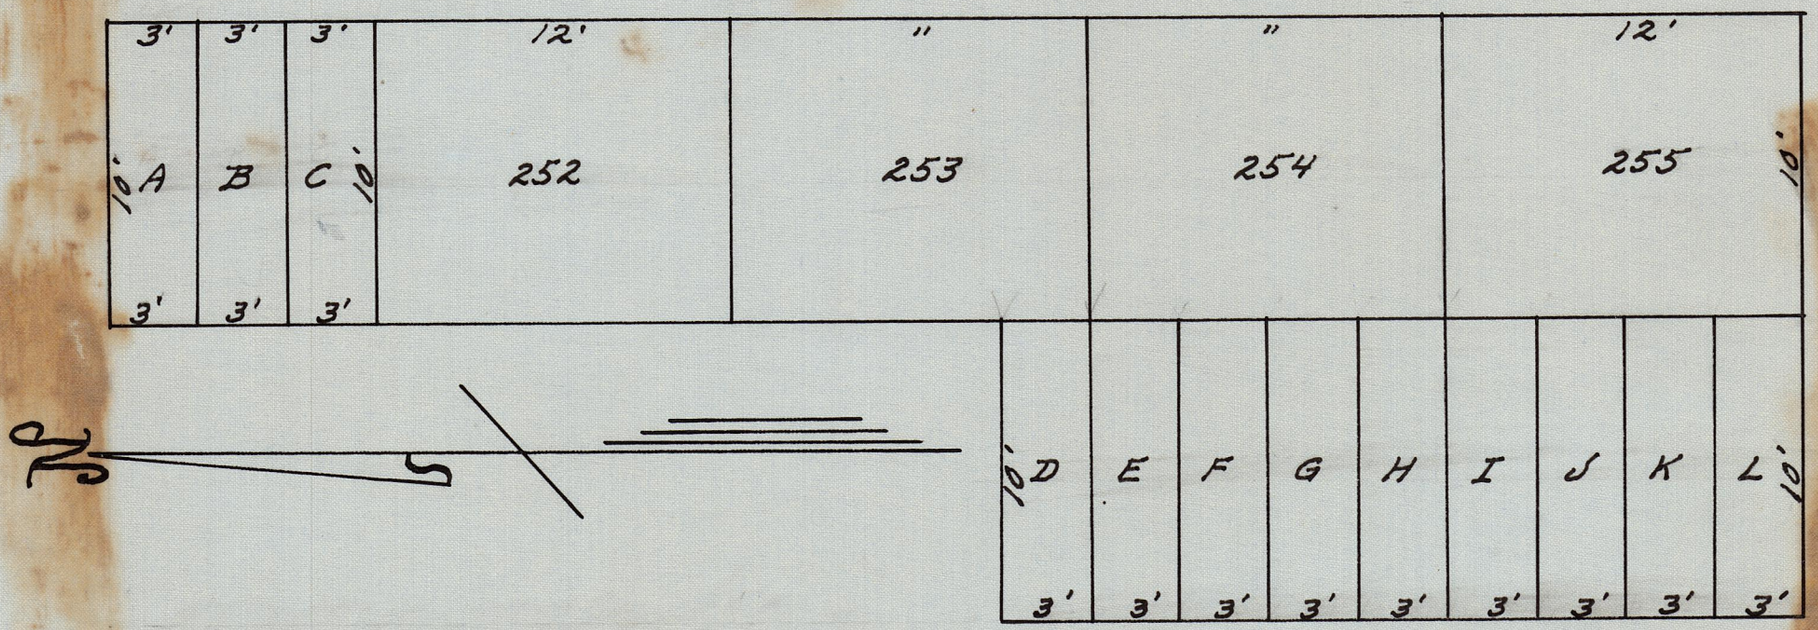

229828

Office of Register of Deeds } SS.
Mower County, Minnesota }

I hereby certify that the within instrument was filed for record on the 19 day of July A.D., 1956 at 11:30 o'clock a. M. and duly recorded in Book 8 of Plats on page 49

Rural M. Engs
Register of Deeds
By Curtis W. Sparks, Deputy.

I hereby certify that this survey, plan, or report was prepared by me or under my direct supervision and that I am a duly Registered Land Surveyor under the laws of the State of Minnesota.

L. H. Edison

Date July 17, 1956 Reg. No. 432