



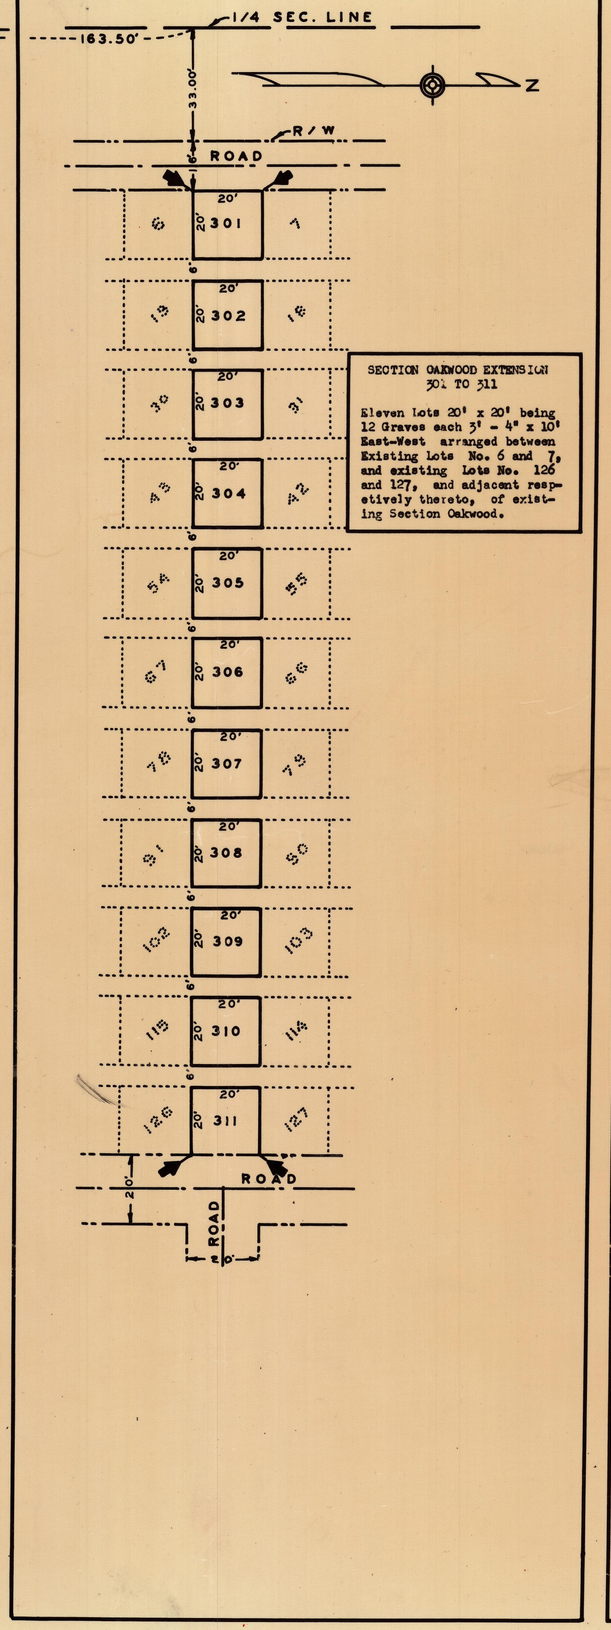


SECTION OAKWOOD EXTENSION
301 TO 311

Eleven Lots 20' x 20' being 12 Graves each 3' - 4" x 10' East-West arranged between Existing Lots No. 6 and 7, and existing Lots No. 126 and 127, and adjacent respectively thereto, of existing Section Oakwood.

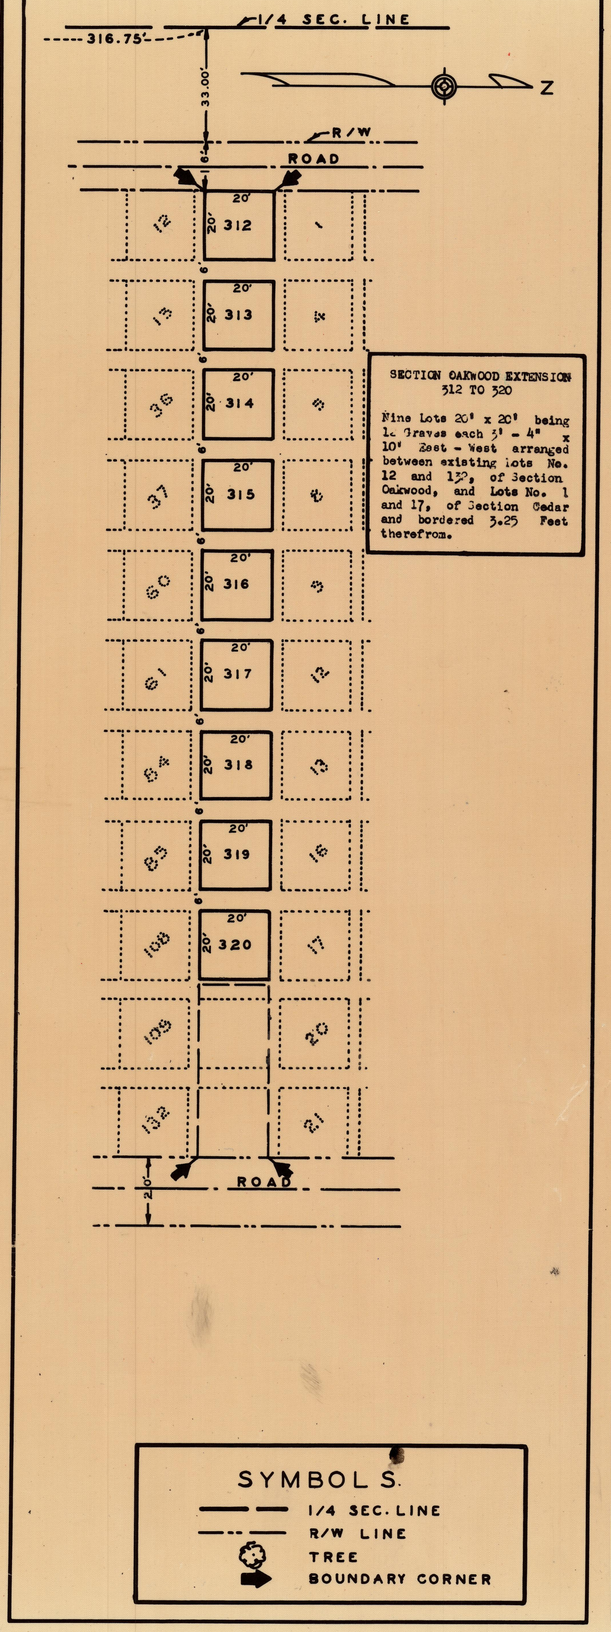

SECTION OAKWOOD EXTENSION
312 TO 320

Nine Lots 20' x 20' being 1 Grave each 3' - 4" x 10' East - West arranged between existing Lots No. 12 and 13, of Section Oakwood, and Lots No. 1 and 17, of Section Cedar and bordered 3.25 Feet therefrom.

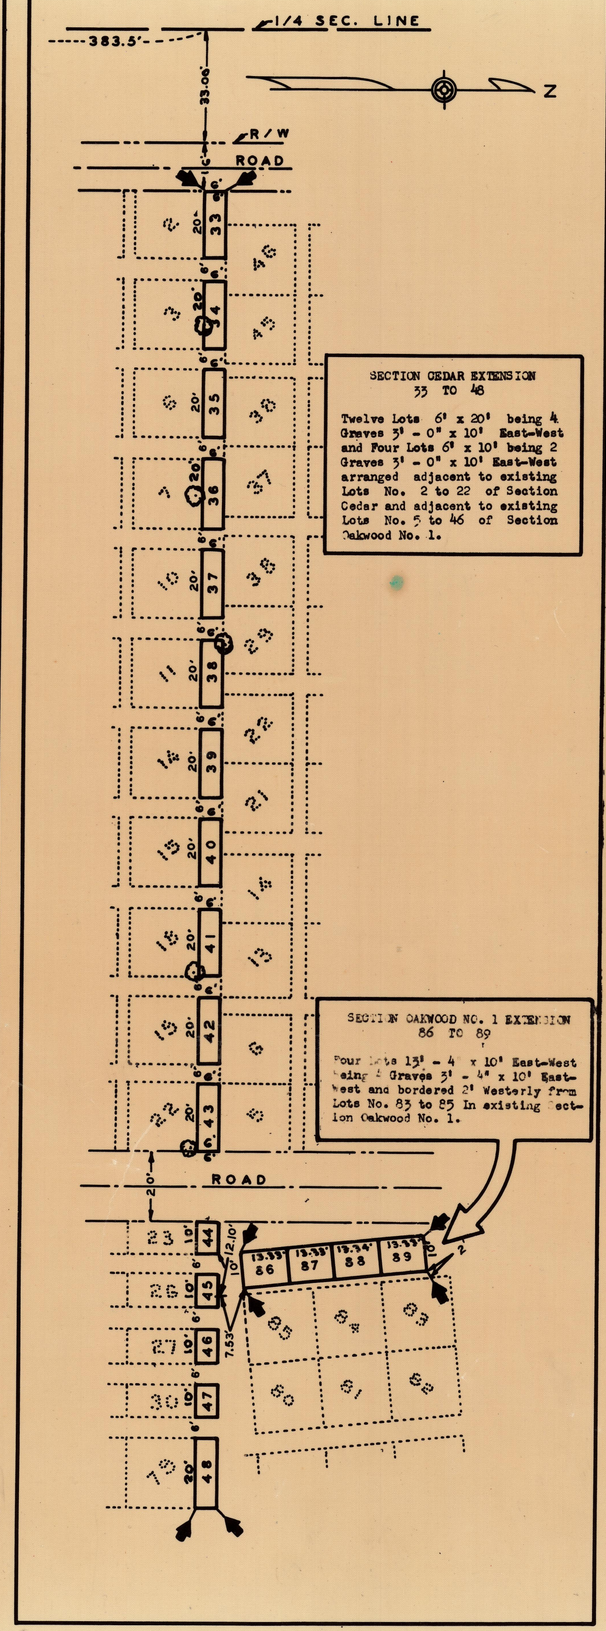

SECTION CEDAR EXTENSION
33 TO 48


Twelve Lots 6' x 20' being 4 Graves 3' - 0" x 10' East-West and Four Lots 6' x 10' being 2 Graves 3' - 0" x 10' East-West arranged adjacent to existing Lots No. 2 to 22 of Section Cedar and adjacent to existing Lots No. 5 to 46 of Section Oakwood No. 1.

SECTION OAKWOOD NO. 1 EXTENSION
86 TO 89

Four Lots 13' - 4" x 10' East-West being 4 Graves 3' - 4" x 10' East-West and bordered 2' Westerly from Lots No. 83 to 85 In existing Section Oakwood No. 1.

SYMBOLS

- 1/4 SEC. LINE
- R/W LINE
- TREE
- BOUNDARY CORNER

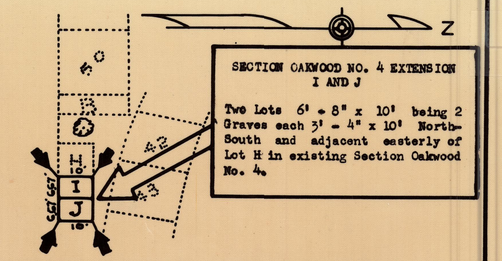

SECTION OAKWOOD NO. 4 EXTENSION
I AND J

Two Lots 6' - 8" x 10' being 2 Graves each 3' - 4" x 10' North-South and adjacent easterly of Lot H in existing Section Oakwood No. 4.

SURVEYOR'S CERTIFICATE

I, C. E. Milner, a Registered Land Surveyor in the State of Minnesota, do hereby certify that I have surveyed and platted the Property described in this Plat as Section Oakwood Extension 301 to 311, Section Oakwood Extension 312 to 320, Section Cedar Extension 33 to 48, Section Oakwood No. 1 Extension 86 to 89, and Section Oakwood No. 4 Extension I & J; that this Plat is a correct representation of said survey; that all distances are correctly shown on the Plat in feet and decimals of a foot; that the angles at the Lot Corners are 90°; that the monuments for the guidance of future surveys are correctly placed into the ground as shown; that Lot Markers are placed into the ground at the Northwest Corner of each respective Lot; that the corners and boundary lines are correctly designated on the Plat; that there are no Public Highways or Public Utilities or wet or timbered Lands except as are shown on the Plat.

C. E. Milner

Land Surveyor - Minnesota Registration No. 1476.

STATE OF MINNESOTA }
COUNTY OF MOWER } ss

On this 6TH day of MAY A.D. 1964, before me, a Notary Public, Within and for said County and State, personally appeared C. E. Milner, a Registered Land Surveyor, to me known to be the person described in and who executed the foregoing instrument, and acknowledged the same as his free act and deed.

Richard S. Bruder

Notary Public, Mower County, Minnesota.
My Commission Expires _____

RICHARD S. BRUDER
Notary Public, Mower County, Minn.
My Commission Expires Nov. 12, 1965.

CERTIFICATE

This is to certify that the Austin Cemetery Association, owner of all that part of the Southwest Quarter of the Northwest Quarter of Section No. 34, Township 103 North, Range 18 West, to wit: That is presently platted as Section Oakwood, Section Cedar, Section Oakwood No. 1, and Section Oakwood No. 4, has caused a part of said lands to be surveyed and platted into Grave Lots and facility areas, according to the attached Plat, all in the said Southwest Quarter of the Northwest Quarter of Section No. 34, Township 103 North, Range 18 West, of the Fifth Principal Meridian, Mower County, Minnesota.

Witness our hand and seal this 6TH day of MAY A.D. 1964
In Presence of:
Loretta Kay Murphy — Richard E. Brueder
Mary Dunbar — Cornelia Scheer

STATE OF MINNESOTA }
COUNTY OF MOWER } ss

On this 6TH day of MAY A.D. 1964, before me, a Notary Public, within and for said County and State, personally appeared RICHARD S BRUDER, PRESIDENT, and CORNELIA SCHEER SECRATARY, to me known to be the persons authorizing and executing the foregoing instrument, and acknowledged the same as their free act and deed.

Mary Dunbar

Notary Public, Mower County, Minnesota.
My Commission Expires December 18, 1970

I hereby certify that the taxes for the year 1963 on the land described herein are paid.

County Treasurer, Mower County, Minnesota.

I hereby certify that all taxes on the land described herein are paid and transfer entered this _____ day of _____ A.D. 1964.

268557

County Auditor, Mower County, Minnesota.

Filed in the Office of the Register of Deeds this 11 day of May A.D. 1964, at 1:30 o'clock P.M. in Book 10 of Plats, Page 24

Burl M. Engen

Register of Deeds, Mower County, Minnesota.
By Alma R. Byers, Deputy

PLAT OF OAKWOOD CEMETERY

SECTION OAKWOOD EXTENSION 301 TO 311, SECTION OAKWOOD EXTENSION 312 TO 320, SECTION CEDAR EXTENSION 33 TO 48, SECTION OAKWOOD NO. 1 EXTENSION 86 TO 89, AND SECTION OAKWOOD NO. 4 EXTENSION I & J.

LOCATED IN

SW¼ OF THE NE¼ IN SECTION NO. 34, T - 103 - N, R - 18 - W, OF THE FIFTH PRINCIPAL MERIDIAN, AUSTIN, MOWER COUNTY, MINNESOTA.

DATE : AUGUST 30, 1963 A.D. | SCALE : 1" = 25 FT.