Out Lot No 52
in
Section 2 Township 102 Range 18.

Surveyors Certificate

State of Minnesota } ss. I, M. N. Clausen, County Surveyor of Mower Co. do hereby certify that the annexed plat is a true and
Mower County } accurate map of a parcel of land situated in the North West quarter of the North West quarter of Section Number Two "2" Township No
One hundred and two "102" Range Eighteen "18" West of the 5th P.M. as surveyed by me October 21st A.D. 1897. said parcel of land which is
designated as Out Lot No 52, is bounded on the North by the dividing line between Townships 102 and 103. and on the West by the line
between Sections 2 and 3 in the aforesaid Twp. 102 R. 18. The lines as red on the annexed plat mark the boundaries of said Out Lot, and
the distances are given in feet and decimal parts of a foot.


M. N. Clausen, County Surveyor.


This plat is made in accordance with Section 1626 of the General Statutes of 1894 and the land described in said plat is hereby
entered for taxation, Given under my hand this 28th day of April 1898.

W. L. Johnson, County Auditor.

Filed for Record May 21st 1898 at
11 A.M.
Wood
Register of Deeds

Scale: 60 feet to one inch

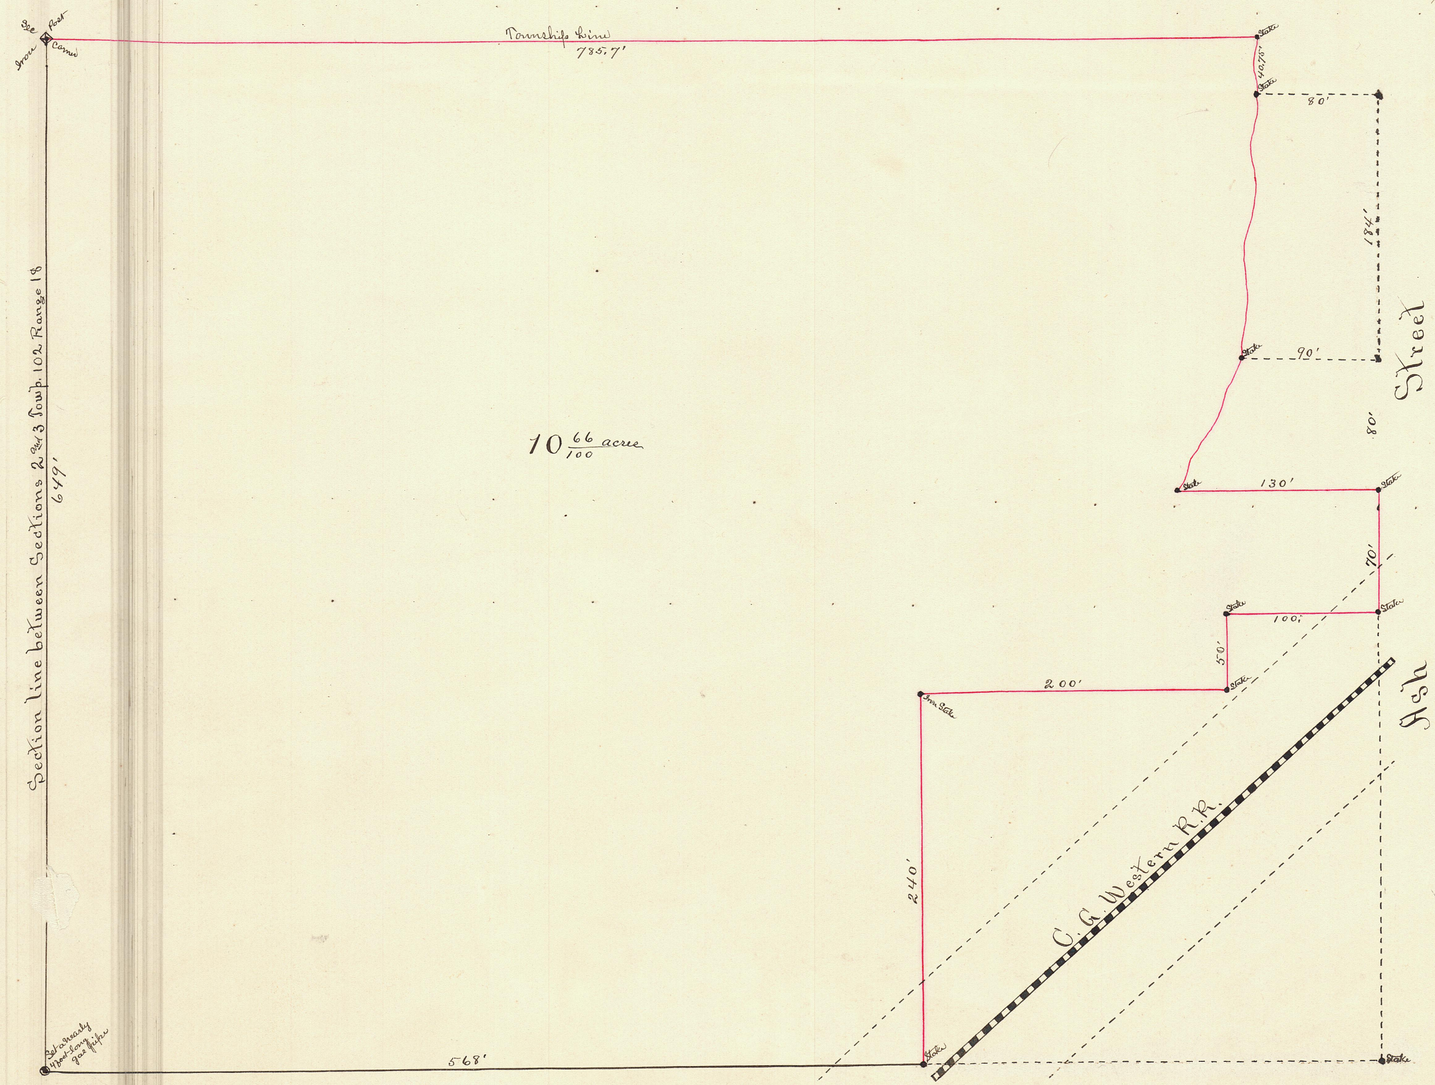

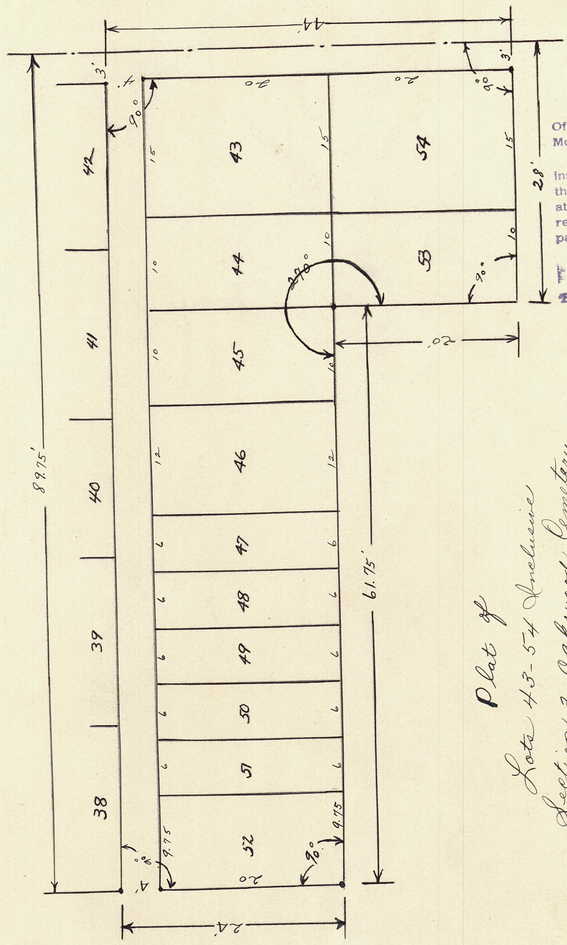

136346

Office of Register of Deeds } SS.
Mower County, Minnesota }

I hereby certify that the within instrument was filed for record on the 28 day of July A. D. 1938 at 3 o'clock P. M. and duly recorded in Book 2 of Plats on page

Elva L. Jennings
Register of Deeds
By Paul M. Lange Deputy

Plat of
Lots 43-54 Inclusive
Section 2, Oakwood Cemetery
Mower County, Minnesota
Scale: 1"=10'
July 26, 1938
E. L. Jordan
Reg. Land Surveyor