
PAGE 17

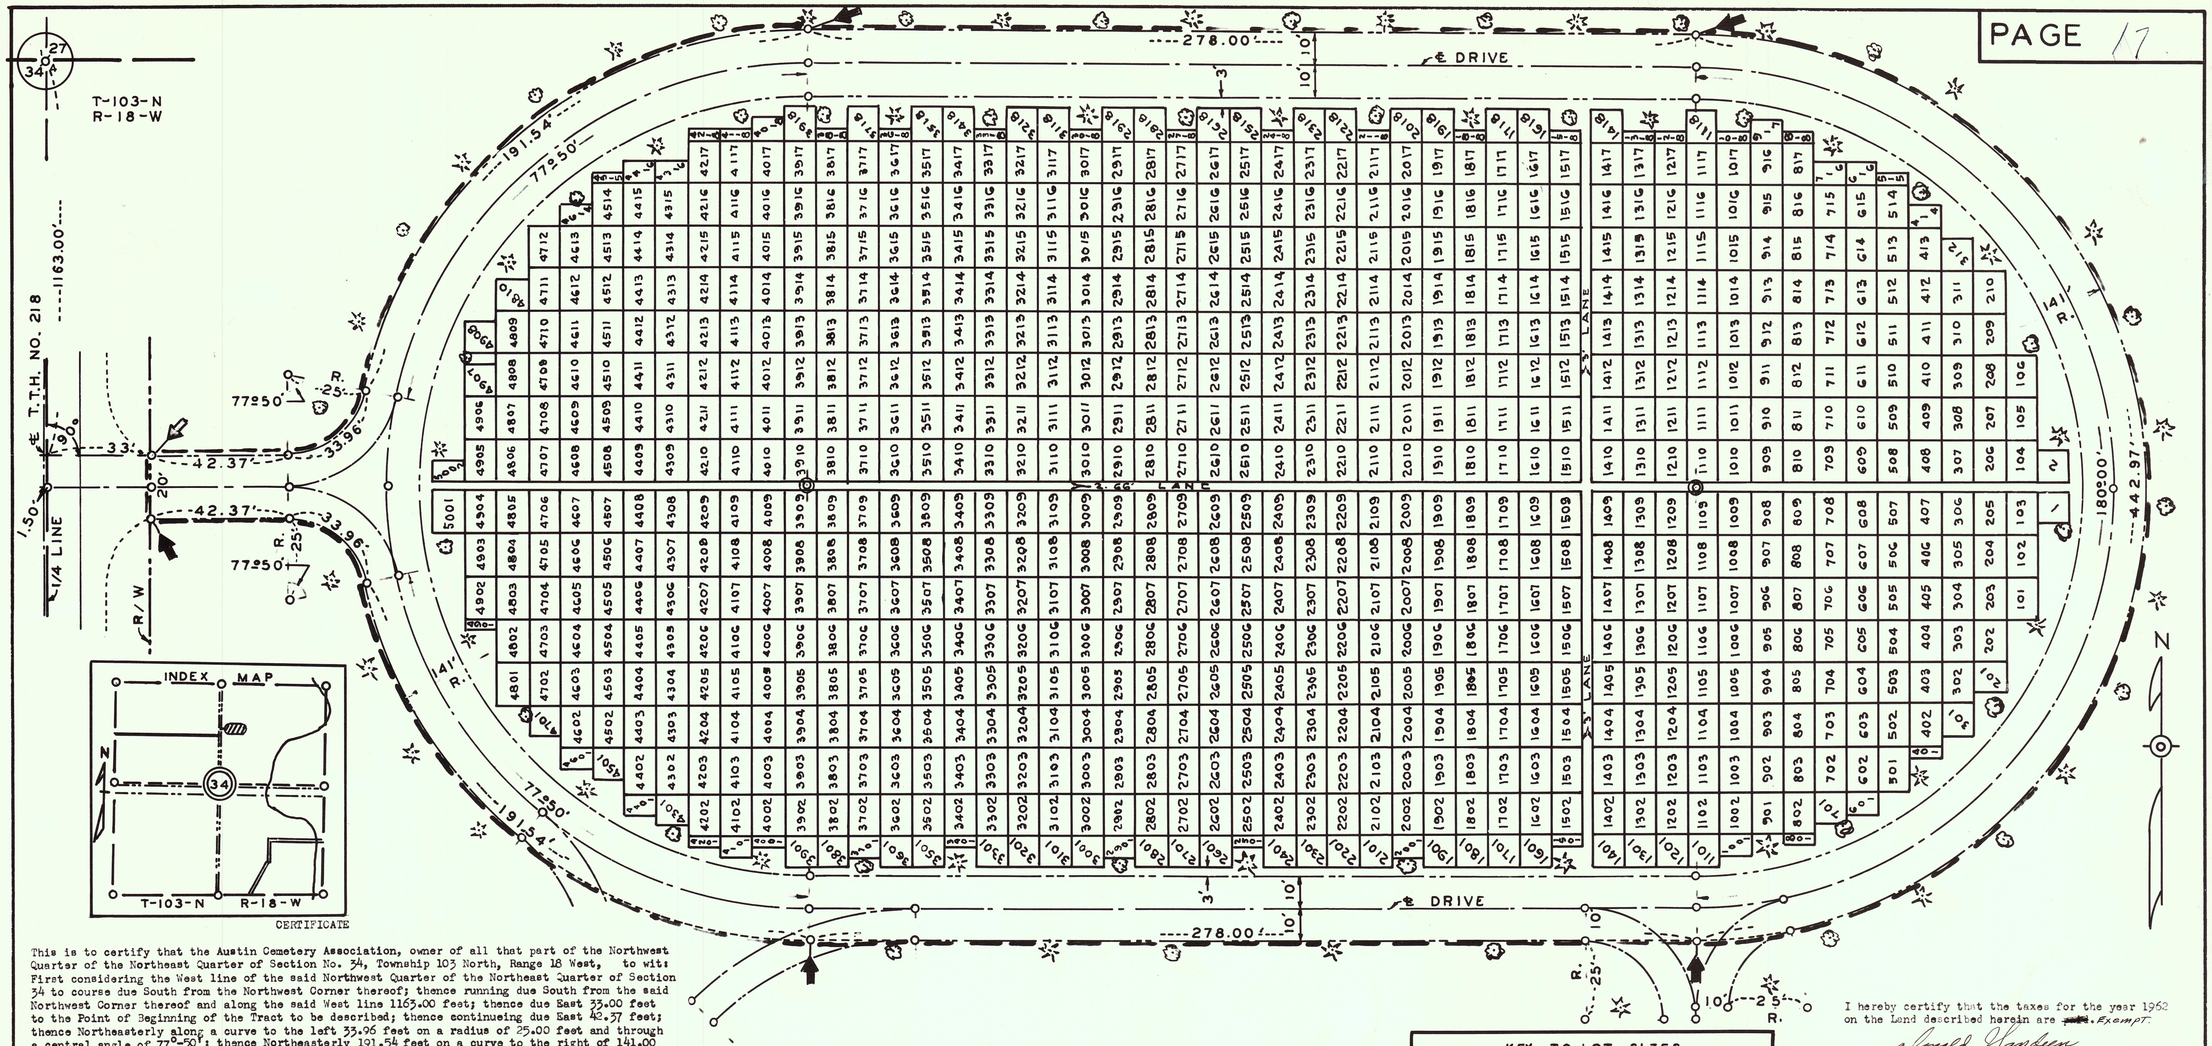

CERTIFICATE

This is to certify that the Austin Cemetery Association, owner of all that part of the Northwest Quarter of the Northeast Quarter of Section No. 34, Township 103 North, Range 18 West, to wit: First considering the West line of the said Northwest Quarter of the Northeast Quarter of Section 34 to course due South from the Northwest Corner thereof; thence running due South from the said Northwest Corner thereof and along the said West line 1163.00 feet; thence due East 33.00 feet to the Point of Beginning of the Tract to be described; thence continueing due East 42.37 feet; thence Northeasterly along a curve to the left 33.96 feet on a radius of 25.00 feet and through a central angle of 77°-50'; thence Northeasterly 191.54 feet on a curve to the right of 141.00 feet radius and through a central angle of 77°-50' and to the end point of said curve; thence due East 278.00 feet; thence Southeasterly 442.97 feet on a curve to the right of 141.00 feet radius and through a central angle of 180°-00' and to the end point of said curve; thence due West 278.00 feet; thence Northwesterly 191.54 feet on a curve to the right of 141.00 feet radius and through a central angle of 77°-50'; thence Northwesterly 33.96 feet on a curve to the left of 25.00 feet radius and through a central angle of 77°-50' and to the end point of said curve; thence due West 42.37 feet and to a point 33.00 feet due East of the said West line of the North-West Quarter of the Northeast Quarter and 20.00 feet due South of the Point of Beginning; thence due North 20.00 feet and along the East Right-of-way line of State Trunk Highway No. 218 and to the Point of Beginning, being and containing 3.264 Acres according to the survey thereof, has caused the said lands to be surveyed and platted into Grave Lots and facility areas, according to the attached plat, all in the said Northwest Quarter of the Northeast Quarter of Section 34, Township 103 North, Range 18 West, of the Fifth Principal Meridian, Mower County, Minnesota.

Witness our hand and seal this 14TH day of OCTOBER A.D. 1963.

In Presence of :

Otto Baudler

Marcia Wolfrank

Richard C. Baudler

Cornelia Scheer

STATE O F MINNESOTA }
COUNTY OF MO WER } ss

On this 14TH day of OCTOBER A.D. 1963, before me, a Notary Public, within and for said County and State, personally appeared RICHARD C. BAUDLER, PRESIDENT and CORNELIA SCHEER, SECRETARY, to me known to be the persons authorizing and executing the foregoing instrument, and acknowledged the same as their free act and deed.

Otto Baudler
Notary Public, Mower County, Minnesota.

My Commission Expires July 31,1965

SURVEYOR'S CERTIFICATE

I, C. E. Milner, a Registered Land Surveyor in the State of Minnesota, do hereby certify that I have surveyed and platted the property described in this plat as Section No. 9 of Oakwood Cemetery; that this plat is a correct representation of said survey; that all distances are correctly shown on the plat in feet and decimals of a foot; that a key to lot sizes is placed thereon; that the angles are correctly shown in Degrees and Minutes; that the courses are as stated; that the monuments for the guidance of future surveys are correctly placed into the ground as shown; that Lot Number Markers are to be placed in the ground at the Northwest corner of each respective Lot; that the corners and boundary lines are correctly designated on the plat; that there are no public Highways or Public Utilities or wet or timbered lands except as shown on the plat.


C. E. Milner
Land Surveyor - Minnesota Registration No. 1476.

STATE OF MINNESOTA }
COUNTY OF MOWER } s s

On this 14TH day of OCTOBER A.D. 1963, before me, a Notary Public, within and for said County and State, personally appeared C. E. Milner, a Registered Land Surveyor, to me known to be the person described in and who executed the foregoing instrument, and acknowledged the same as his free act and deed.

Richard C. Baudler
Notary Public, Mower County, Minnesota.

My Commission Expires NOVEMBER 12,1965

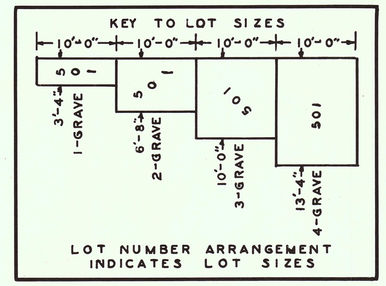

SYMBOLS

- IRON PIPE INP.
- FENCE
- CENTERLINE
- ROAD R/W
- ADDITION CORNER
- HEDGE
- CONIFEROUS TREE
- DECIDUOUS TREE

I hereby certify that the taxes for the year 1962 on the Land described herein are ~~due~~ Exempt.

Arnold Gardeen
County Treasurer, Mower County, Minnesota.

I hereby certify that all taxes on the land described herein are ~~said and transfer entered~~ this 22 day of Oct. A.D. 1963.

Graham R. Uglik
County Auditor, Mower County, Minnesota.

266102

Filed in the Office of the Register of Deeds this 22 day of Oct. A.D. 1963, at 2 o'clock P. M. in Book 10 of Plats, Page 17.

Paul M. Engen
Register of Deeds, Mower County, Minnesota.
by Dorothy Johnson, Deputy.

COPY

PLAT OF OAKWOOD CEMETERY SECTION 9

LOCATED IN

NW 1/4 OF NE 1/4 IN SEC. 34, T-103-N, R-18-W,

AUSTIN, MOWER COUNTY, MINNESOTA.

DATE :- AUGUST 30 1963 A.D. | SCALE :- 1" = 25 FT.