
PLAT
OF
ROSE CREEK CEMETERY

Located in the S.W. 1/4 of Section 24, Twp. 102 N. Range 18 W. T Mower County, T Minnesota.
Scale - 1" = 30' July 31-1954

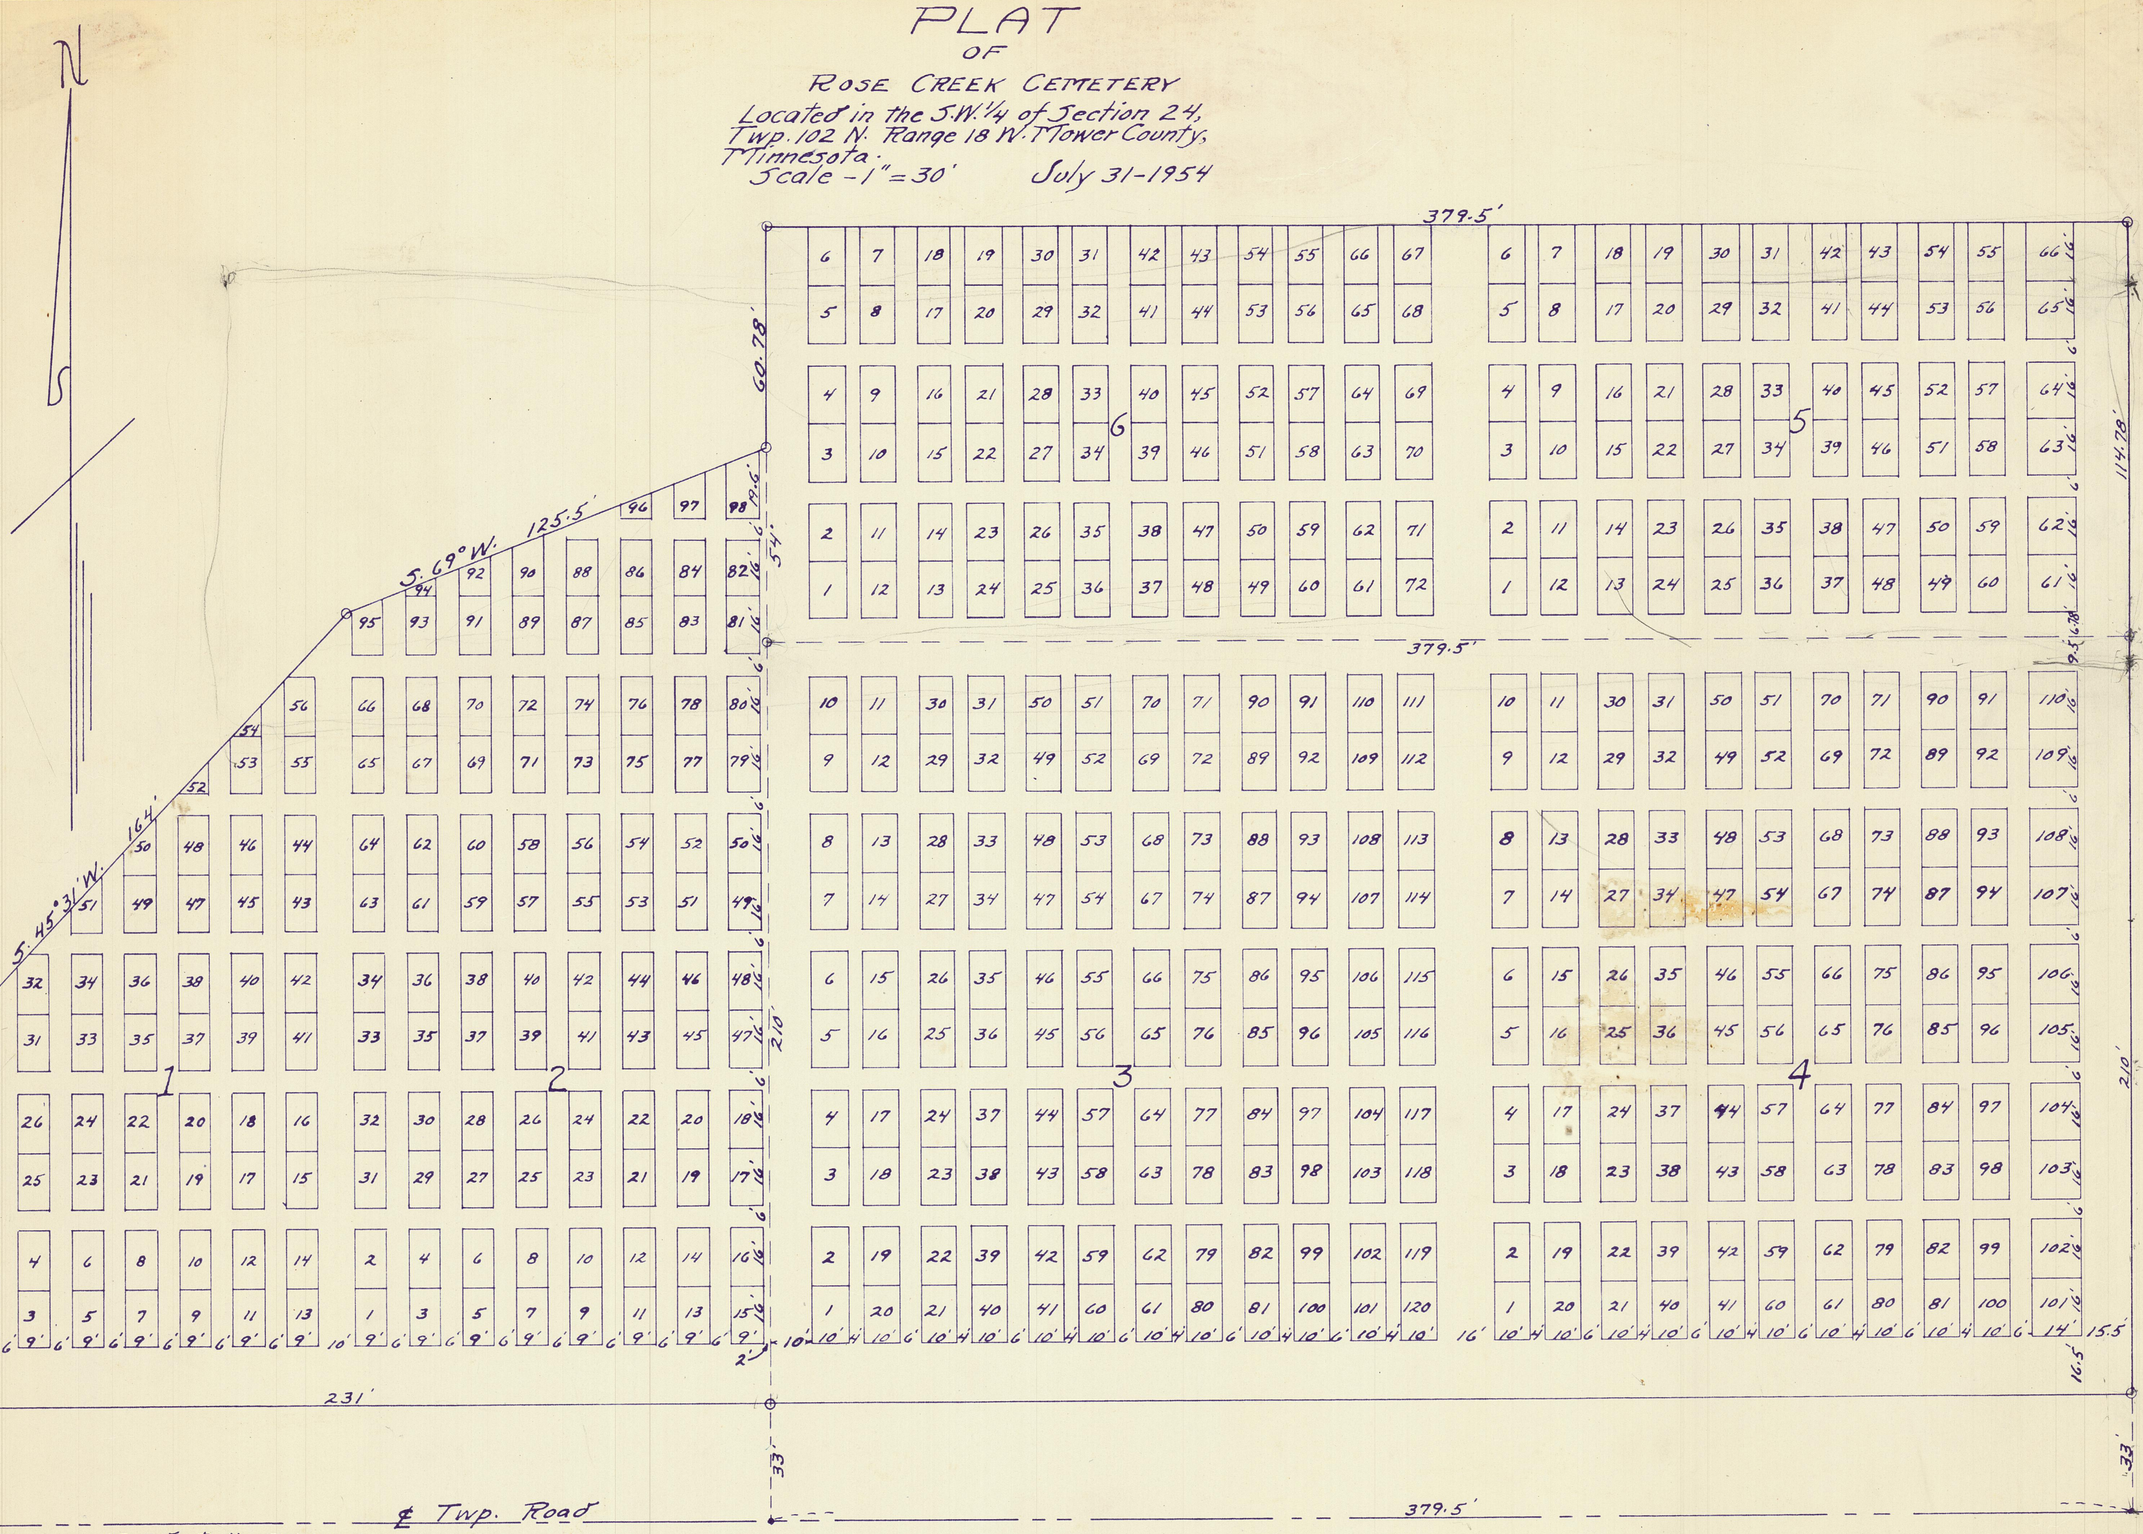

43 rods to the S.W. corner Section 24, T. 102 N. R. 18 W. T Mower County, T Minnesota.

Note - iron monuments are placed in the ground at points shown by circles.

Certificates
Surveyors — see T Misc. Book ___ Page ___
Dedication — see T Misc. Book ___ Page ___

Office of Register of Deeds } SS.
Mower County, Minnesota }

245918

I hereby certify that the within instrument was filed for record on the 21 day of May A.D., 1954 at 2 o'clock P. M. and duly recorded in Book 9 of Plats on page 30.

Register of Deeds

By Gladys Chrapski, Deputy

I hereby certify that this survey, plan, or report was prepared by me or under my direct supervision and that I am a duly Registered Land Surveyor under the laws of the State of Minnesota.

L. H. Edison

Date July 31-54 Reg. No. 432